

CONSTRUCTION PLANS AND SPECIFICATIONS

FOR

BECKER ROAD AT RIVERLAND

(FROM: SW COMMUNITY BLVD TO SW RIVERLAND BLVD)

SECTION 31, TOWNSHIP 37S, RANGE 39E

PORT ST LUCIE, FLORIDA

ENVIRONMENTAL STATEMENT:
THIS SITE WAS INCLUDED IN THE OVERALL SOUTHERN GROVE DRI AND ENVIRONMENTAL ITEMS WERE ADDRESSED AS PART OF THAT DEVELOPMENT REVIEW PROCESS. THE PROJECT SITE IS CURRENTLY VACANT. ACCORDING TO THE ENVIRONMENTAL SUMMARY ASSESSMENT FROM OCTOBER 2020, THERE ARE NO ENVIRONMENTALLY SENSITIVE LANDS OR WETLANDS ON SITE. NO WILDLIFE OR EVIDENCE OF WILDLIFE INCLUDING THAT FROM THE LIST OF STATE AND FEDERALLY PROTECTED SPECIES, RARE, THREATENED, ENDANGERED, OR SPECIES OF SPECIAL CONCERN WAS OBSERVED ON THE PROPERTY. NO PORTIONS OF THE PROPERTY APPEAR TO BE ENVIRONMENTALLY SENSITIVE.

LEGEND	
HPPP	HIGH PERFORMANCE POLYPROPYLENE
	PROPOSED FLOW ARROW
	EXISTING CONCRETE
	EXISTING PAVEMENT
	PROPOSED STANDARD ASPHALT
	PROPOSED 4" CONCRETE

LAKE SECTIONS LEGEND:
HPPP -HIGH PERFORMANCE POLYPROPYLENE PIPE
C.A.P. -CORRUGATED ALUMINUM PIPE
CONC. -CONCRETE
EL. -ELEVATION
L.M.E. -LAKE MAINTENANCE EASEMENT
MAX. -MAXIMUM
MIN. -MINIMUM
R.C.P. -REINFORCED CONCRETE PIPE
T.O.B. -TOP OF BANK
TYP. -TYPICAL

LEGAL DESCRIPTION:

BEING A PORTION OF THOSE LANDS DESCRIBED IN OFFICIAL RECORDS BOOK 3902, PAGE 477, OFFICIAL RECORDS BOOK 3902, PAGE 503, OFFICIAL RECORDS BOOK 2899, PAGE 2933 AND OFFICIAL RECORDS BOOK 3935, PAGE 2995, ALL OF THE PUBLIC RECORDS OF ST. LUCIE COUNTY, FLORIDA, LYING IN SECTIONS 33 AND 34, TOWNSHIP 37 SOUTH, RANGE 39 EAST, BEING MORE PARTICULARLY DESCRIBED AS FOLLOWS:

BEGIN AT THE MOST NORTHERLY, NORTHEAST CORNER OF SAID PARCEL OF LAND DESCRIBED IN OFFICIAL RECORDS BOOK 3902, PAGE 477; THENCE SOUTH 89°54'26" EAST, A DISTANCE OF 150.00 FEET; THENCE SOUTH 00°05'34" WEST, A DISTANCE OF 220.00 FEET; THENCE NORTH 89°54'26" WEST, A DISTANCE OF 150.00 FEET; THENCE ALONG THE SOUTH LINE OF SAID PARCEL OF LAND DESCRIBED IN OFFICIAL RECORDS BOOK 3902, PAGE 477 FOR THE FOLLOWING THREE (3) DESCRIBED COURSES, NORTH 44°54'48" WEST, A DISTANCE OF 49.50 FEET; THENCE NORTH 89°55'11" WEST, A DISTANCE OF 2932.60 FEET; THENCE NORTH 89°54'31" WEST, A DISTANCE OF 2230.14 FEET; THENCE NORTH 00°00'05"29 EAST, A DISTANCE OF 150.00 FEET; THENCE ALONG THE NORTH LINE OF SAID PARCEL OF LAND DESCRIBED IN OFFICIAL RECORDS BOOK 3902, PAGE 477 FOR THE FOLLOWING THREE (3) DESCRIBED COURSES, SOUTH 89°54'31" EAST, A DISTANCE OF 2230.13 FEET; THENCE SOUTH 89°55'11" EAST, A DISTANCE OF 2932.63 FEET; THENCE NORTH 45°05'12" EAST, A DISTANCE OF 49.49 FEET TO THE POINT OF BEGINNING

CONTAINING 18.684 ACRES, MORE OR LESS.

THIS CONTRACT PLAN SET INCLUDES:

ROADWAY CONSTRUCTION PLANS

INDEX OF SHEETS

- 1 COVER
- 2 MASTER BUILDOUT PLAN
- 3 TYPICAL SECTIONS
- 4-5a PAVING, GRADING, & DRAINAGE DETAILS
- 6 GENERAL NOTES
- 7 KEYSHEET
- 8-13 ROADWAY PLAN
- 14-18 ROADWAY CROSS SECTIONS
- 19-20 STRIPING & SIGNAGE PLAN
- 21 OVERALL UTILITY PLAN
- 22-26 UTILITY PLAN
- 27-28 UTILITY DETAILS
- 29 STORMWATER POLLUTION PREVENTION PLAN
- 30 STORMWATER POLLUTION PREVENTION DETAILS
- 31 SPECIFICATIONS

PLANS PREPARED FOR:

RIVERLAND DEVELOPMENT COMPANY, LLC
1600 SAWGRASS CORPORATE PARKWAY, SUITE 400
SUNRISE, FLORIDA 33323

STRIPING PER
FDOT INDEX 711-001

ROADWAY
TRANSITION
PER FDOT INDEX
711-001

POSTED SPEED:
40 MPH
DESIGN SPEED:
45 MPH

100% PROGRESS
SET NOT FOR
CONSTRUCTION
08-30-22

VERTICAL DATUM NOTE:
ALL ELEVATION SHOWN HERE REFERENCE THE
NORTH AMERICAN VERTICAL DATUM NAVD88

GOVERNING STANDARDS & SPECIFICATIONS:
FLORIDA DEPARTMENT OF TRANSPORTATION, FY 2022-23 STANDARD PLANS
FOR ROAD AND BRIDGE CONSTRUCTION AT THE FOLLOWING WEBSITE:
<https://www.fdot.gov/design/standardplans/current/default.shtm>

FLORIDA DEPARTMENT OF TRANSPORTATION, JULY 2022 STANDARD
SPECIFICATIONS FOR ROAD AND BRIDGE CONSTRUCTION AT THE
FOLLOWING WEBSITE:
<https://www.fdot.gov/programmanagement/implemented/SpecBooks>

UTILITY CONSTRUCTION TO CONFORM TO THE CITY OF PORT ST LUCIE
UTILITY SYSTEMS DEPARTMENT UTILITY STANDARDS MANUAL 2020 EDITION.


J.R. HARRISON, P.E. (DATE)
#62270

10250 SW VILLAGE PKWY - SUITE 201
PORT SAINT LUCIE, FL 34987
772-462-2455

LOCATION MAP



Project Location

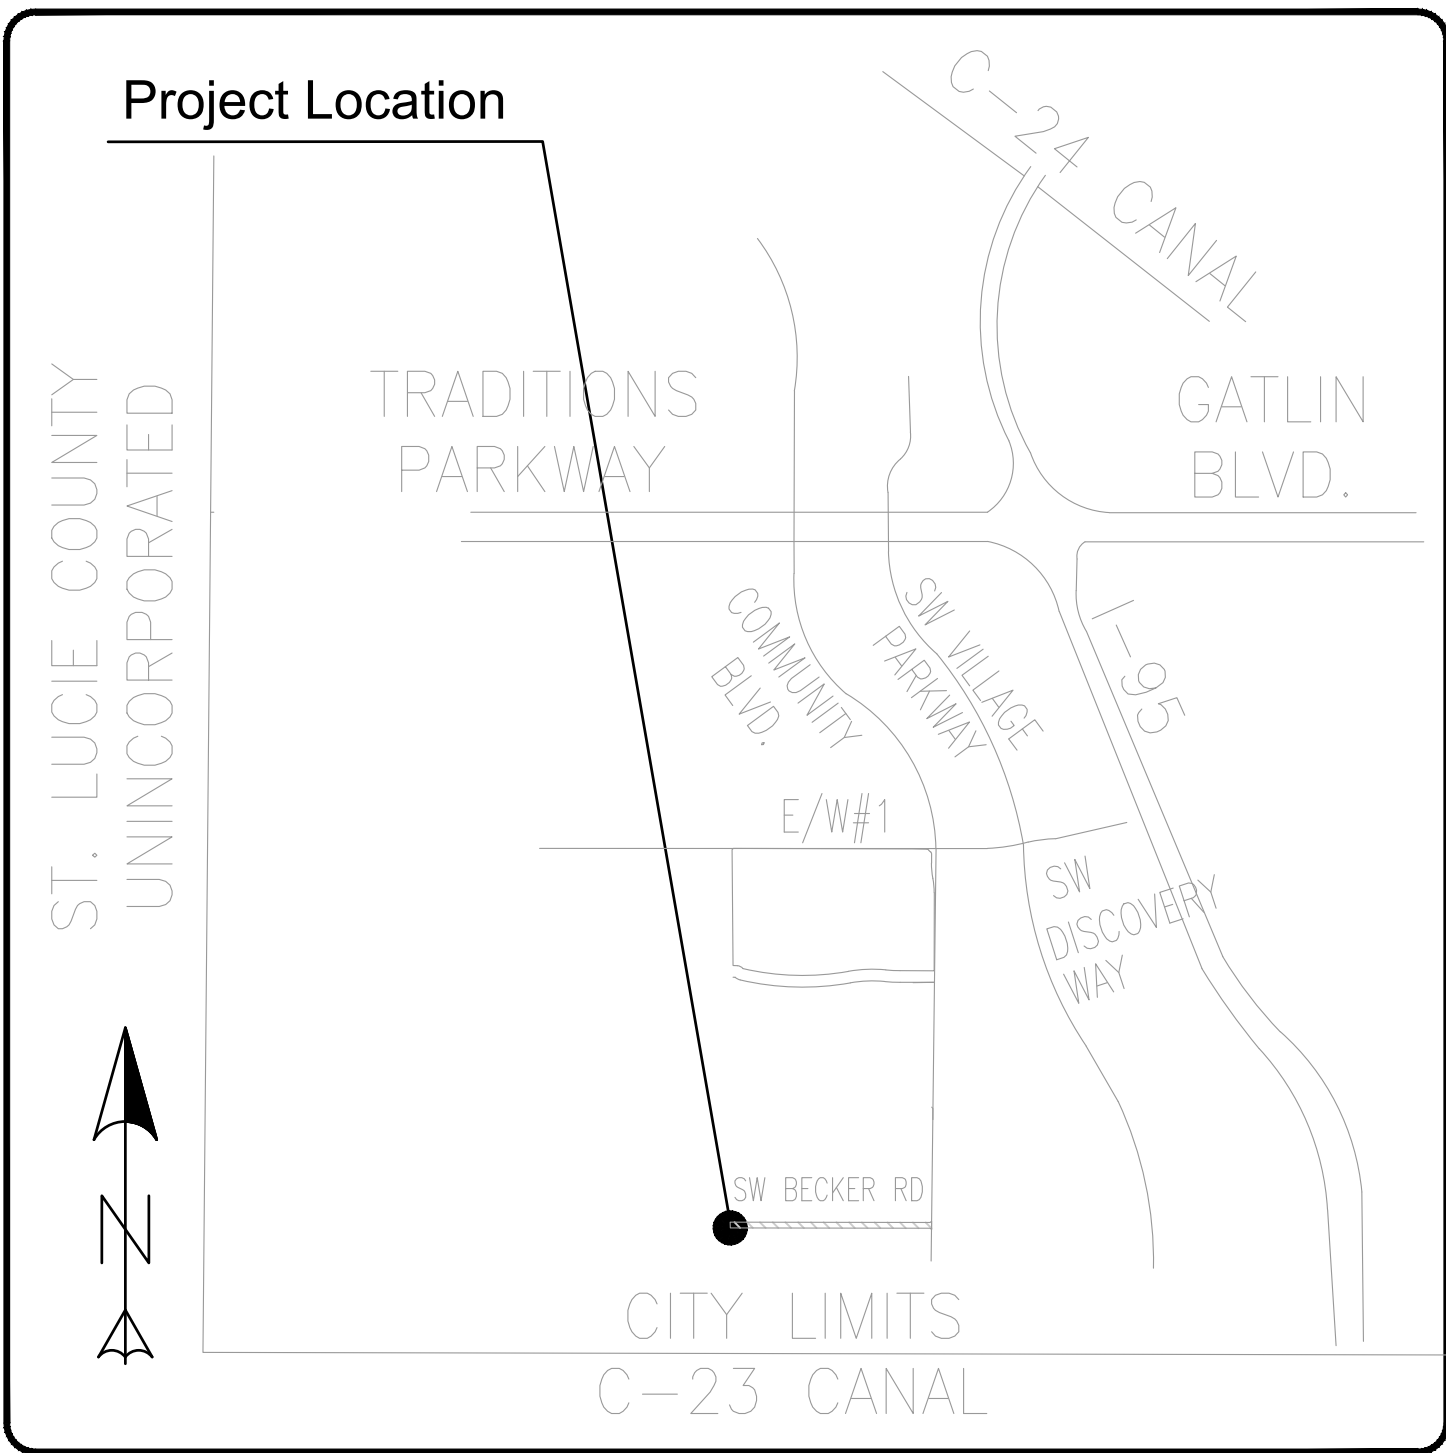


VICINITY MAP

LENGTH OF PROJECT



STA: 10+00.00 - STA: 63+56.66

	LF	MILES
UTILITY	5,356.66	1.01
ROADWAY	5,366.66	1.01
GROSS LENGTH OF PROJECT	5,366.66	1.01

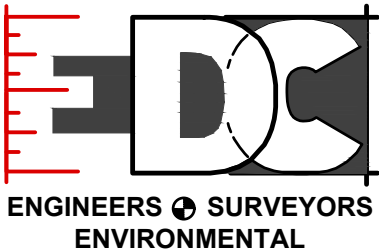


PORT SAINT LUCIE OFFICE
10250 SW VILLAGE PARKWAY - SUITE 201
PORT SAINT LUCIE, FL 34987
772-462-2455
www.edc-inc.com

F.B.P.E. CERTIFICATE OF AUTHORIZATION 8935
L.B. CERTIFICATE OF AUTHORIZATION 8935

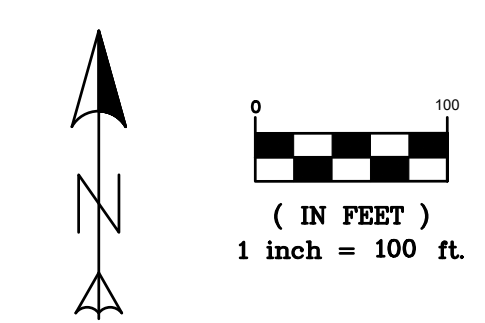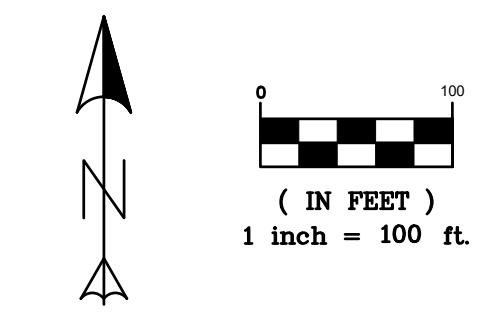


LEGEND	
HPPP	HIGH PERFORMANCE POLYPROPYLENE
	PROPOSED FLOW ARROW
	EXISTING CONCRETE
	EXISTING PAVEMENT
	FINAL MASTER BUILDOUT PAVEMENT
	PROPOSED 4" CONCRETE



 


DATE	REVISION COMMENTS
------	-------------------

PORT ST. LUCIE
FLORIDA

 

2 OF 31

 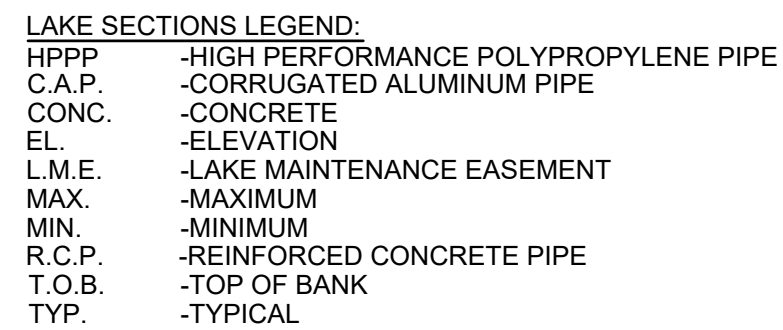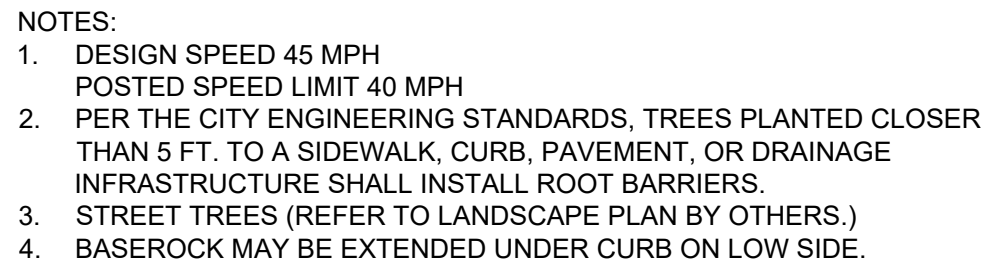

F.B.P.E. CERTIFICATE OF AUTHORIZATION 9935
L.B. CERTIFICATE OF AUTHORIZATION 8098

[illegible]

BECKER ROAD AT RIVERLAND

CONCEPTUAL LAYOUT

TYPICAL SECTIONS




PORT ST. LUCIE
FLORIDA

J.R. HARRISON, P.E. (DATE)
#82270



21-288

3 OF 31

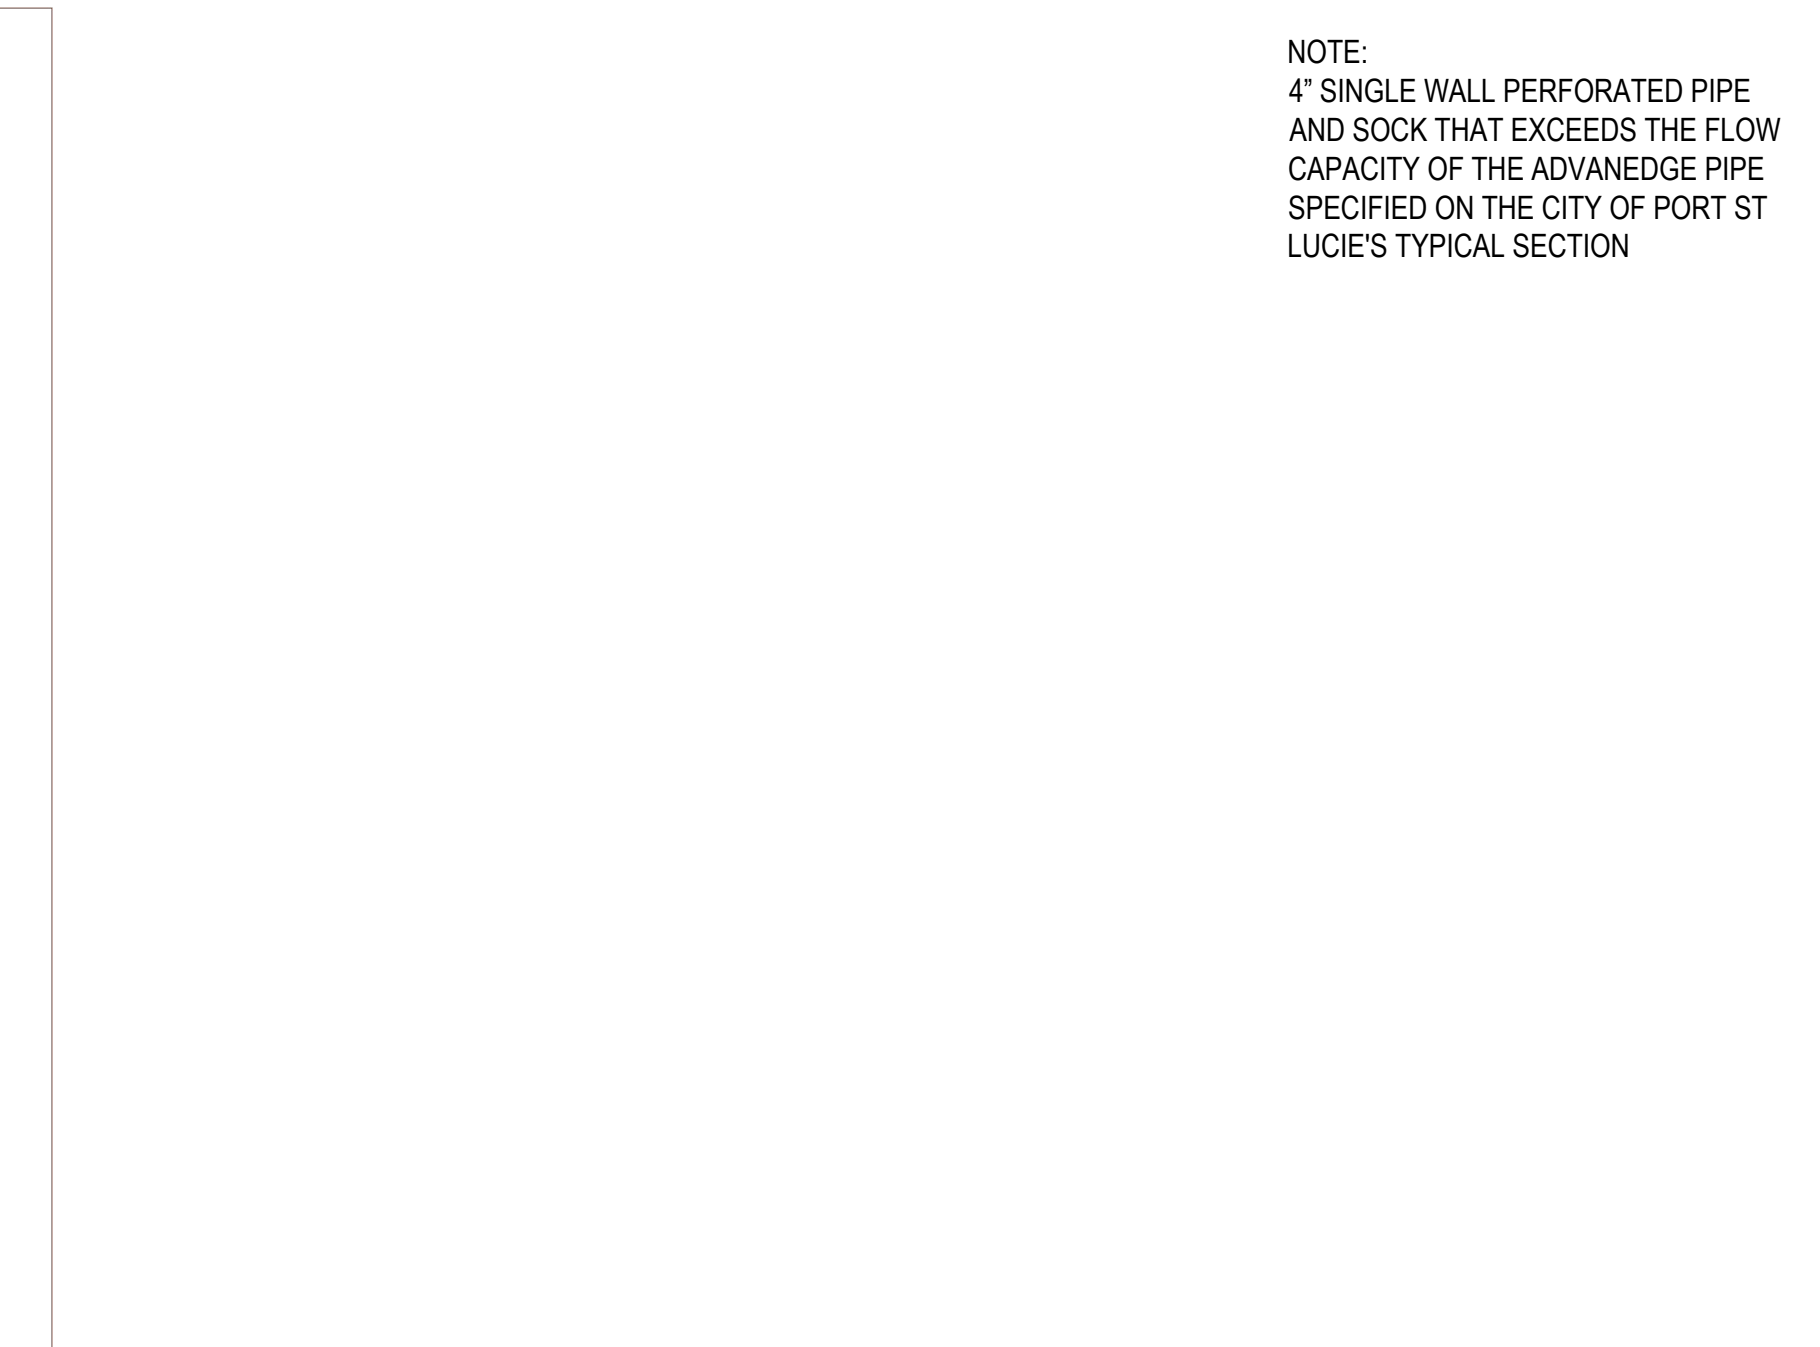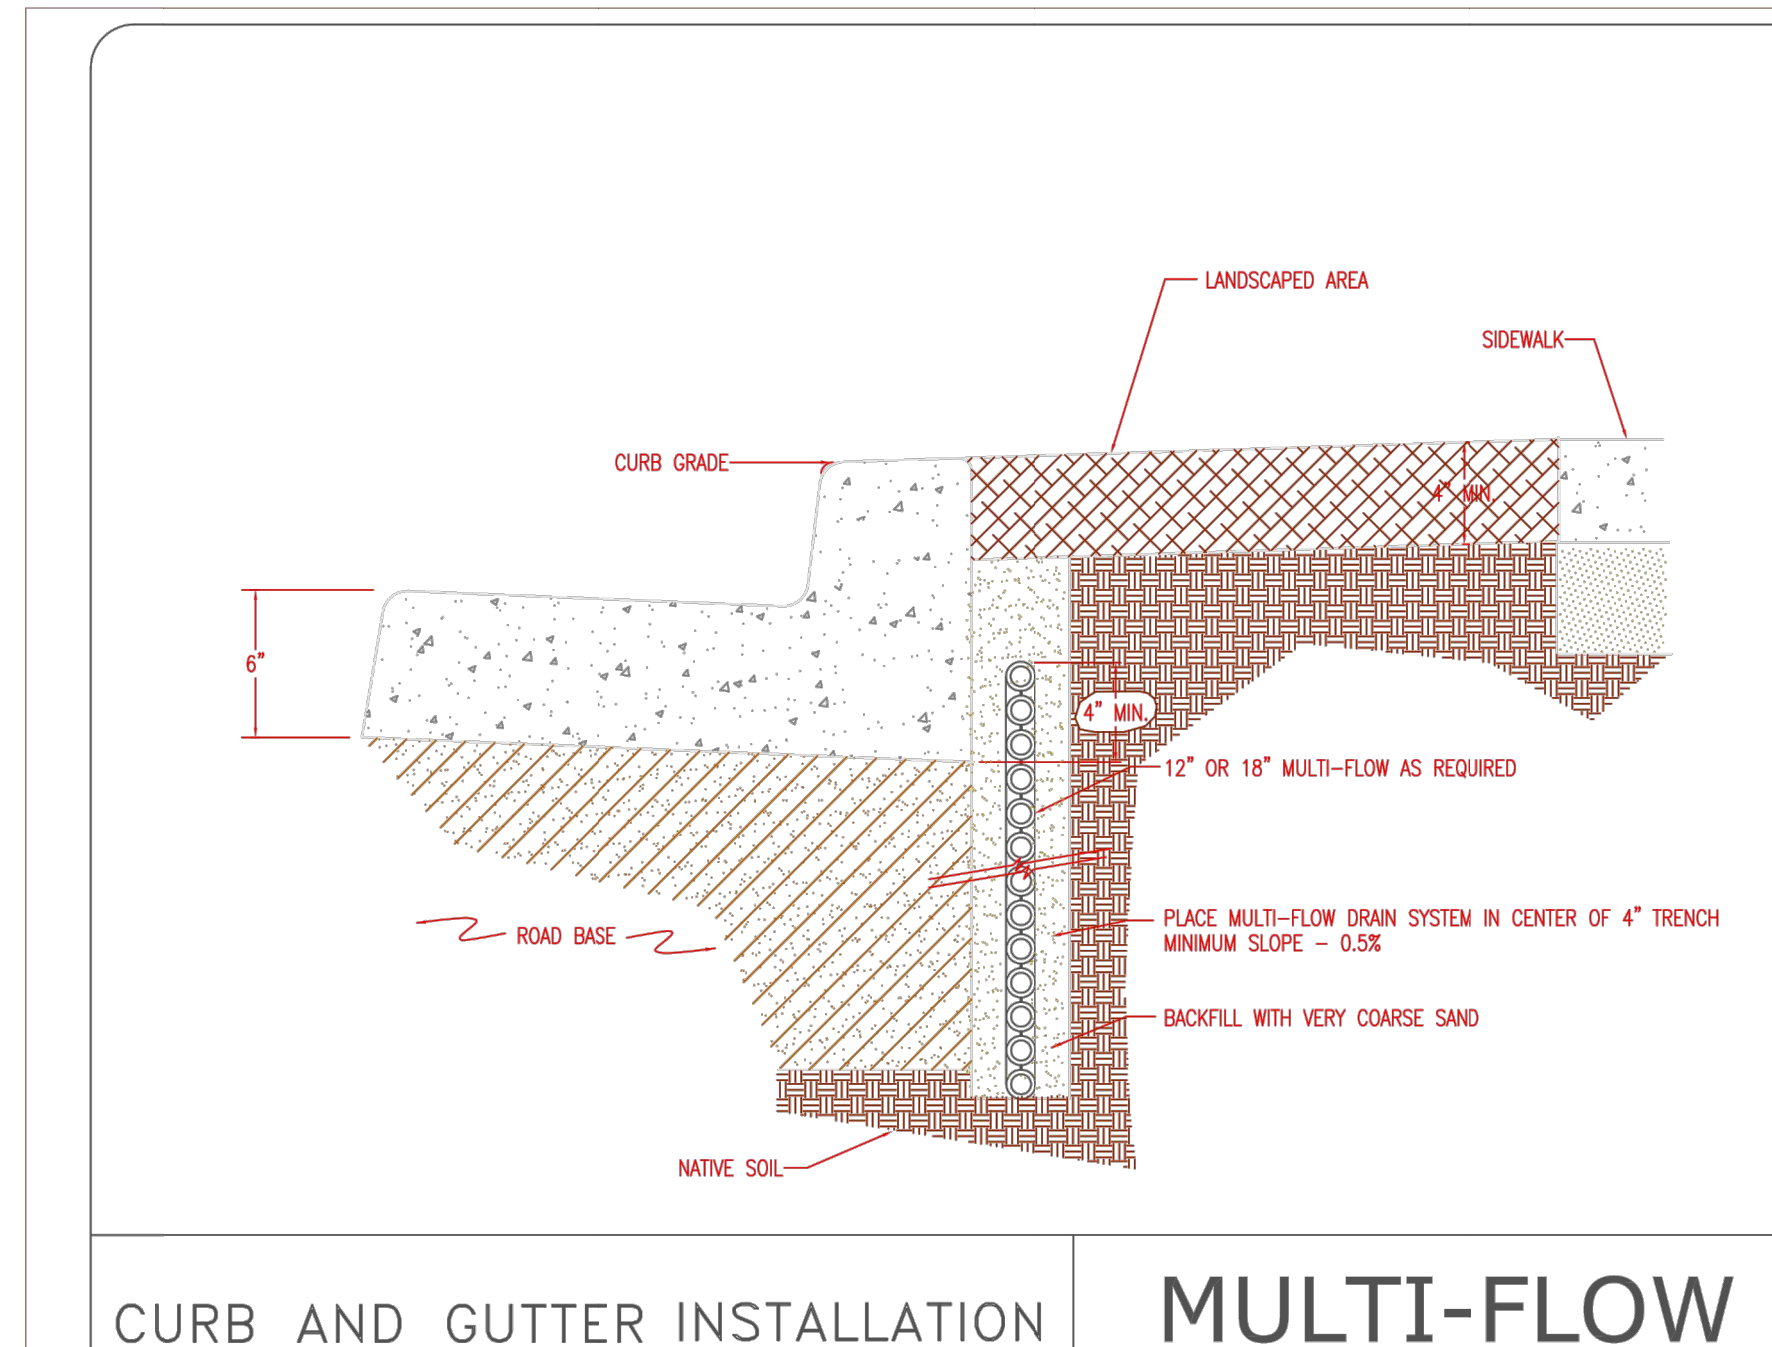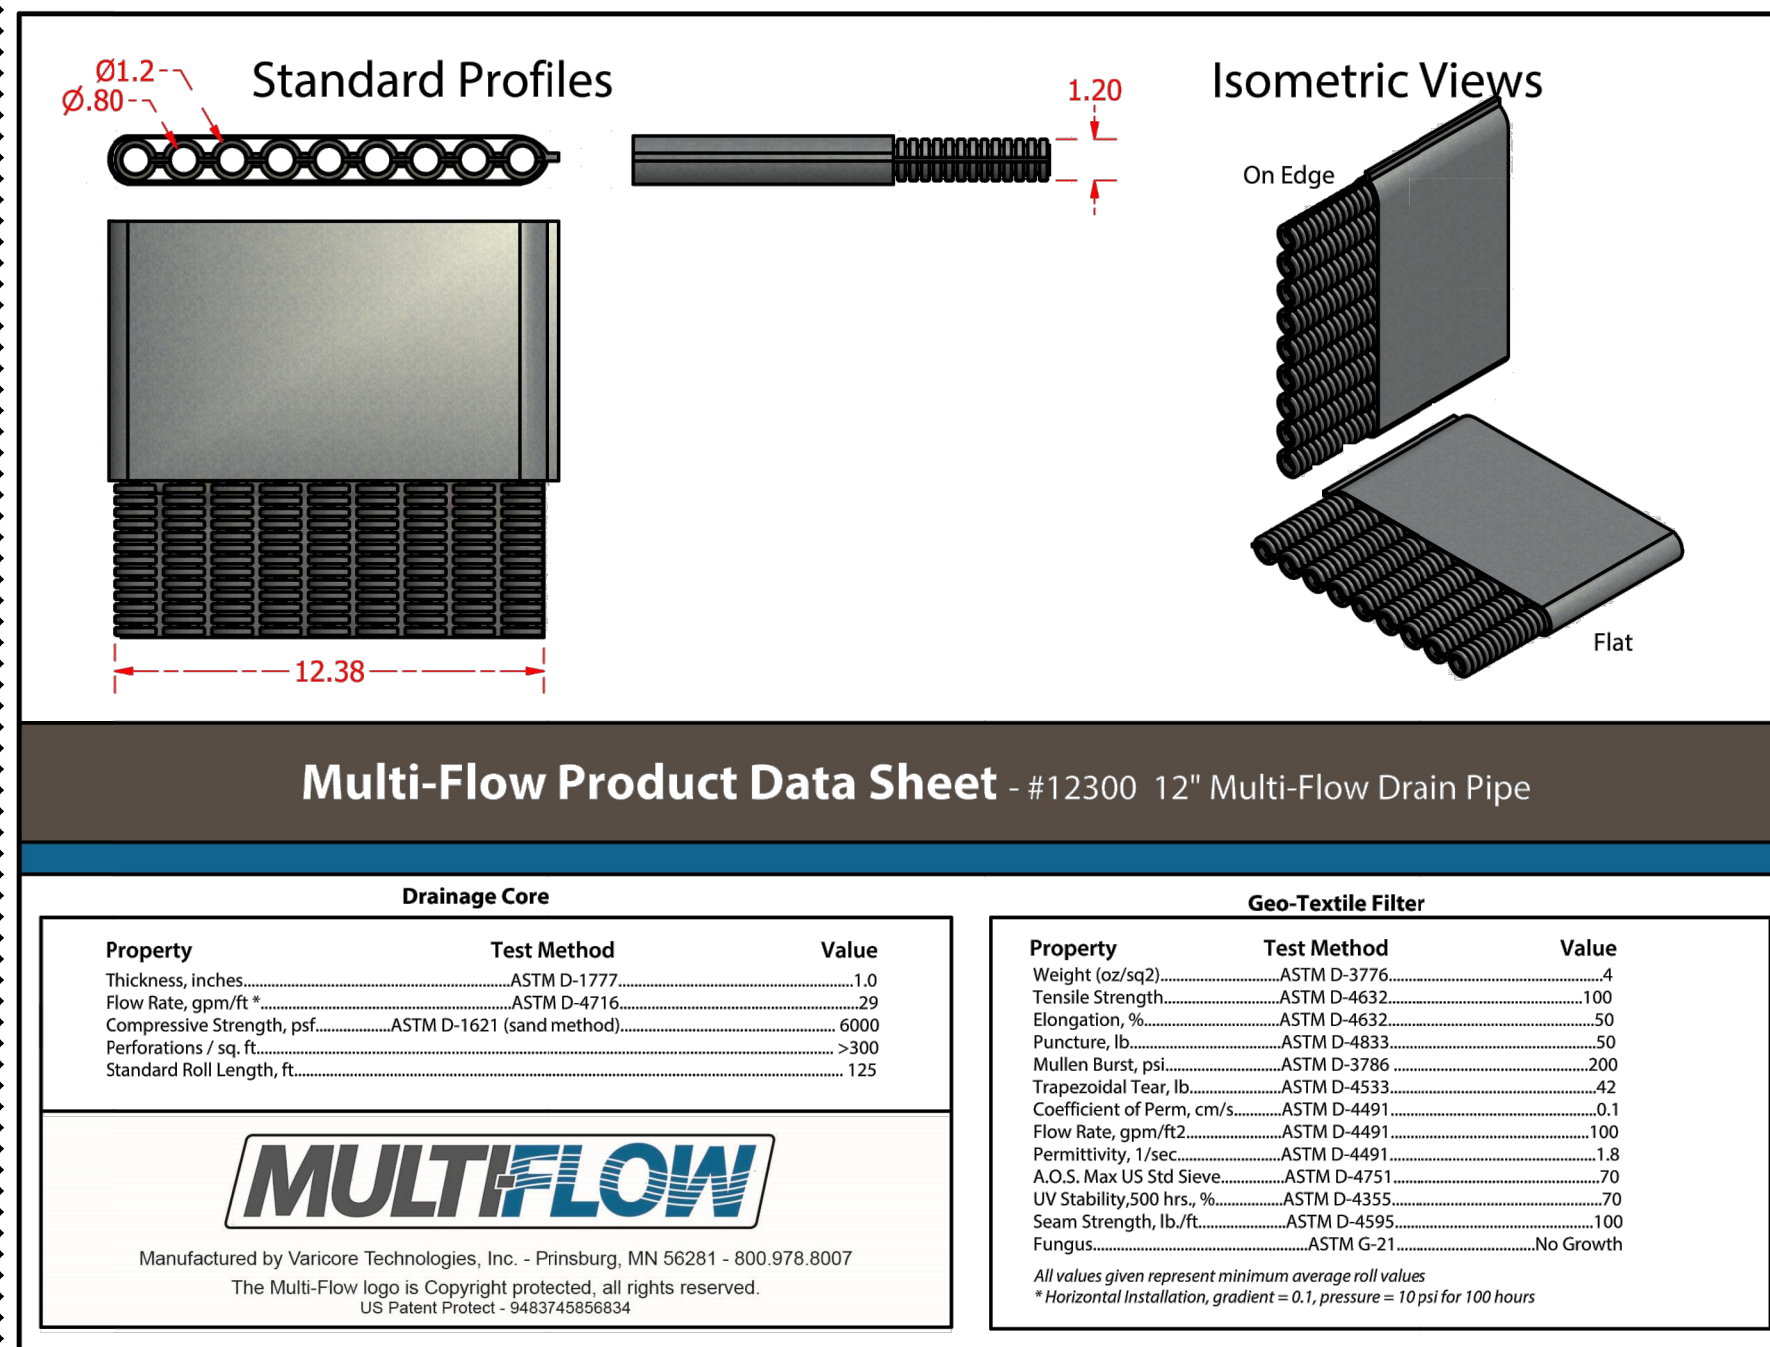[illegible]





- | UTILITY/AGENCY OWNERS: | COMPANY | TELEPHONE NUMBERS |
|------------------------|-------------------------------|-------------------|
| | COMCAST | (561)-227-3417 |
| | CITY GAS COMPANY OF FLORIDA | (321)-638-3419 |
| | FPL - MARTIN/ST. LUCIE COUNTY | (386)-586-6403 |
| | BLUE STREAM FIBER | (772)-528-2932 |
| | CITY OF PORT ST. LUCIE | (772)-871-5182 |
| | | (772)-871-5063 |
| | AT&T DISTRIBUTION | (561)-997-0240 |

16. DRAINAGE CONSTRUCTION NEAR THE RIGHT-OF-WAY LINE MAY REQUIRE SHEETING OR OTHER MEANS TO AVOID ENCROACHMENT ON PRIVATE PROPERTY AND TO PROTECT TREES, TREE ROOTS, HEDGES, LIGHTS, IRRIGATION, ETC. ALL COSTS ASSOCIATED WITH AVOIDANCE OF ENCROACHMENT ARE TO BE INCLUDED IN THE COST OF THE DRAINAGE ITEM.
17. EXISTING DRAINAGE STRUCTURES WITHIN CONSTRUCTION LIMITS SHALL REMAIN UNLESS OTHERWISE NOTED.
18. CONTRACTOR SHALL REVIEW THE CONDITIONS OF THE PROJECT'S NO NOTICE DEWATERING PERMIT FROM SFWMD AND APPLY FOR A DEWATERING PERMIT THAT WILL MEET CONTRACTOR'S PROPOSED WORK CONDITIONS PRIOR TO ANY DEWATERING OPERATIONS.
19. THE CONTRACTOR IS RESPONSIBLE FOR KEEPING EXISTING AND NEW INLETS AND DRAINAGE PIPES CLEAN OF MILLING MATERIAL, LIMEROCK, DEBRIS, ETC. DURING CONSTRUCTION.
20. OFFSETS FOR CURB INLETS ARE MEASURED TO THE EDGE OF PAVEMENT. OFFSETS FOR MANHOLES ARE MEASURED TO THE CENTER OF THE RIM.
21. ALL DETECTABLE WARNING PANELS ARE TO BE BRICK RED CAST-IN-PLACE.
22. SIDEWALK JOINTS SHALL BE TOOLED WITHOUT EXPANSION JOINTS.

1. FDOT "STANDARD PLANS FOR ROAD AND BRIDGE CONSTRUCTION", LATEST EDITION, SHALL APPLY TO THE DESIGN AND CONSTRUCTION OF FACILITIES SHOWN ON THIS SET OF PLANS, UNLESS SPECIFICALLY NOTED OR DETAILED OTHERWISE.
2. FDOT "STANDARD SPECIFICATIONS FOR ROAD AND BRIDGE CONSTRUCTION", LATEST EDITION, SHALL APPLY TO THE DESIGN AND CONSTRUCTION OF FACILITIES ON THIS SET OF PLANS, UNLESS SPECIFICALLY NOTED OR DETAILED OTHERWISE.
3. THE FHWA "MANUAL OF UNIFORM TRAFFIC CONTROL DEVICES", LATEST EDITION, SHALL APPLY TO THE DESIGN AND CONSTRUCTION OF ALL PAVEMENT MARKINGS, SIGNS, REFLECTIVE MARKERS, SIGNALS, TRAFFIC CONTROL DEVICES, ETC. UNLESS SPECIFICALLY NOTED OR DETAILED OTHERWISE.
4. THE FDOT "MANUAL OF UNIFORM MINIMUM STANDARDS FOR DESIGN, CONSTRUCTION, AND MAINTENANCE FOR STREETS AND HIGHWAYS", LATEST EDITION, SHALL APPLY TO THE DESIGN AND CONSTRUCTION OF FACILITIES SHOWN ON THIS SET OF PLANS, UNLESS SPECIFICALLY NOTED OR DETAILED OTHERWISE.
5. THE FDOT "DESIGN MANUAL", LATEST EDITION, SHALL APPLY TO THE DESIGN AND CONSTRUCTION OF FACILITIES SHOWN ON THIS SET OF PLANS, UNLESS SPECIFICALLY NOTED OR DETAILED OTHERWISE.

 ENGINEERING STANDARDS FOR LAND DEVELOPMENT COMMERCIAL, RESIDENTIAL SUBDIVISION, AND CAPITAL IMPROVEMENT PROJECTS	ROAD CONSTRUCTION PLAN NOTES	DATE: 6/13/2020
		SHEET: 1 OF 1

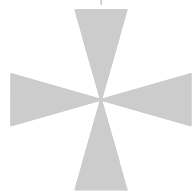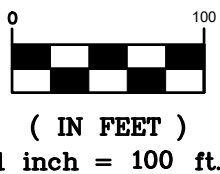 
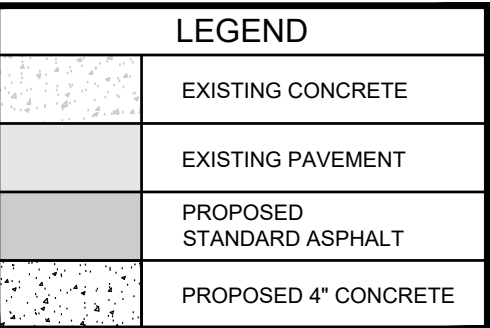


PORT ST. LUCIE
FLORIDA

7 OF 31

[illegible]

THIS DOCUMENT, TOGETHER WITH THE CONCEPTS AND DESIGNS PRESENTED HEREIN, AS AN INSTRUMENT OF SERVICE, IS INTENDED ONLY FOR THE SPECIFIC PURPOSE AND CLIENT FOR WHICH IT WAS PREPARED. REUSE OF AND IMPROPER RELIANCE ON THIS DOCUMENT WITHOUT WRITTEN AUTHORIZATION AND ADOPTION BY EDC, INC. SHALL BE WITHOUT LIABILITY TO EDC, INC.

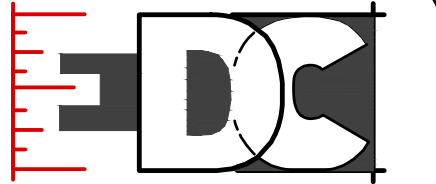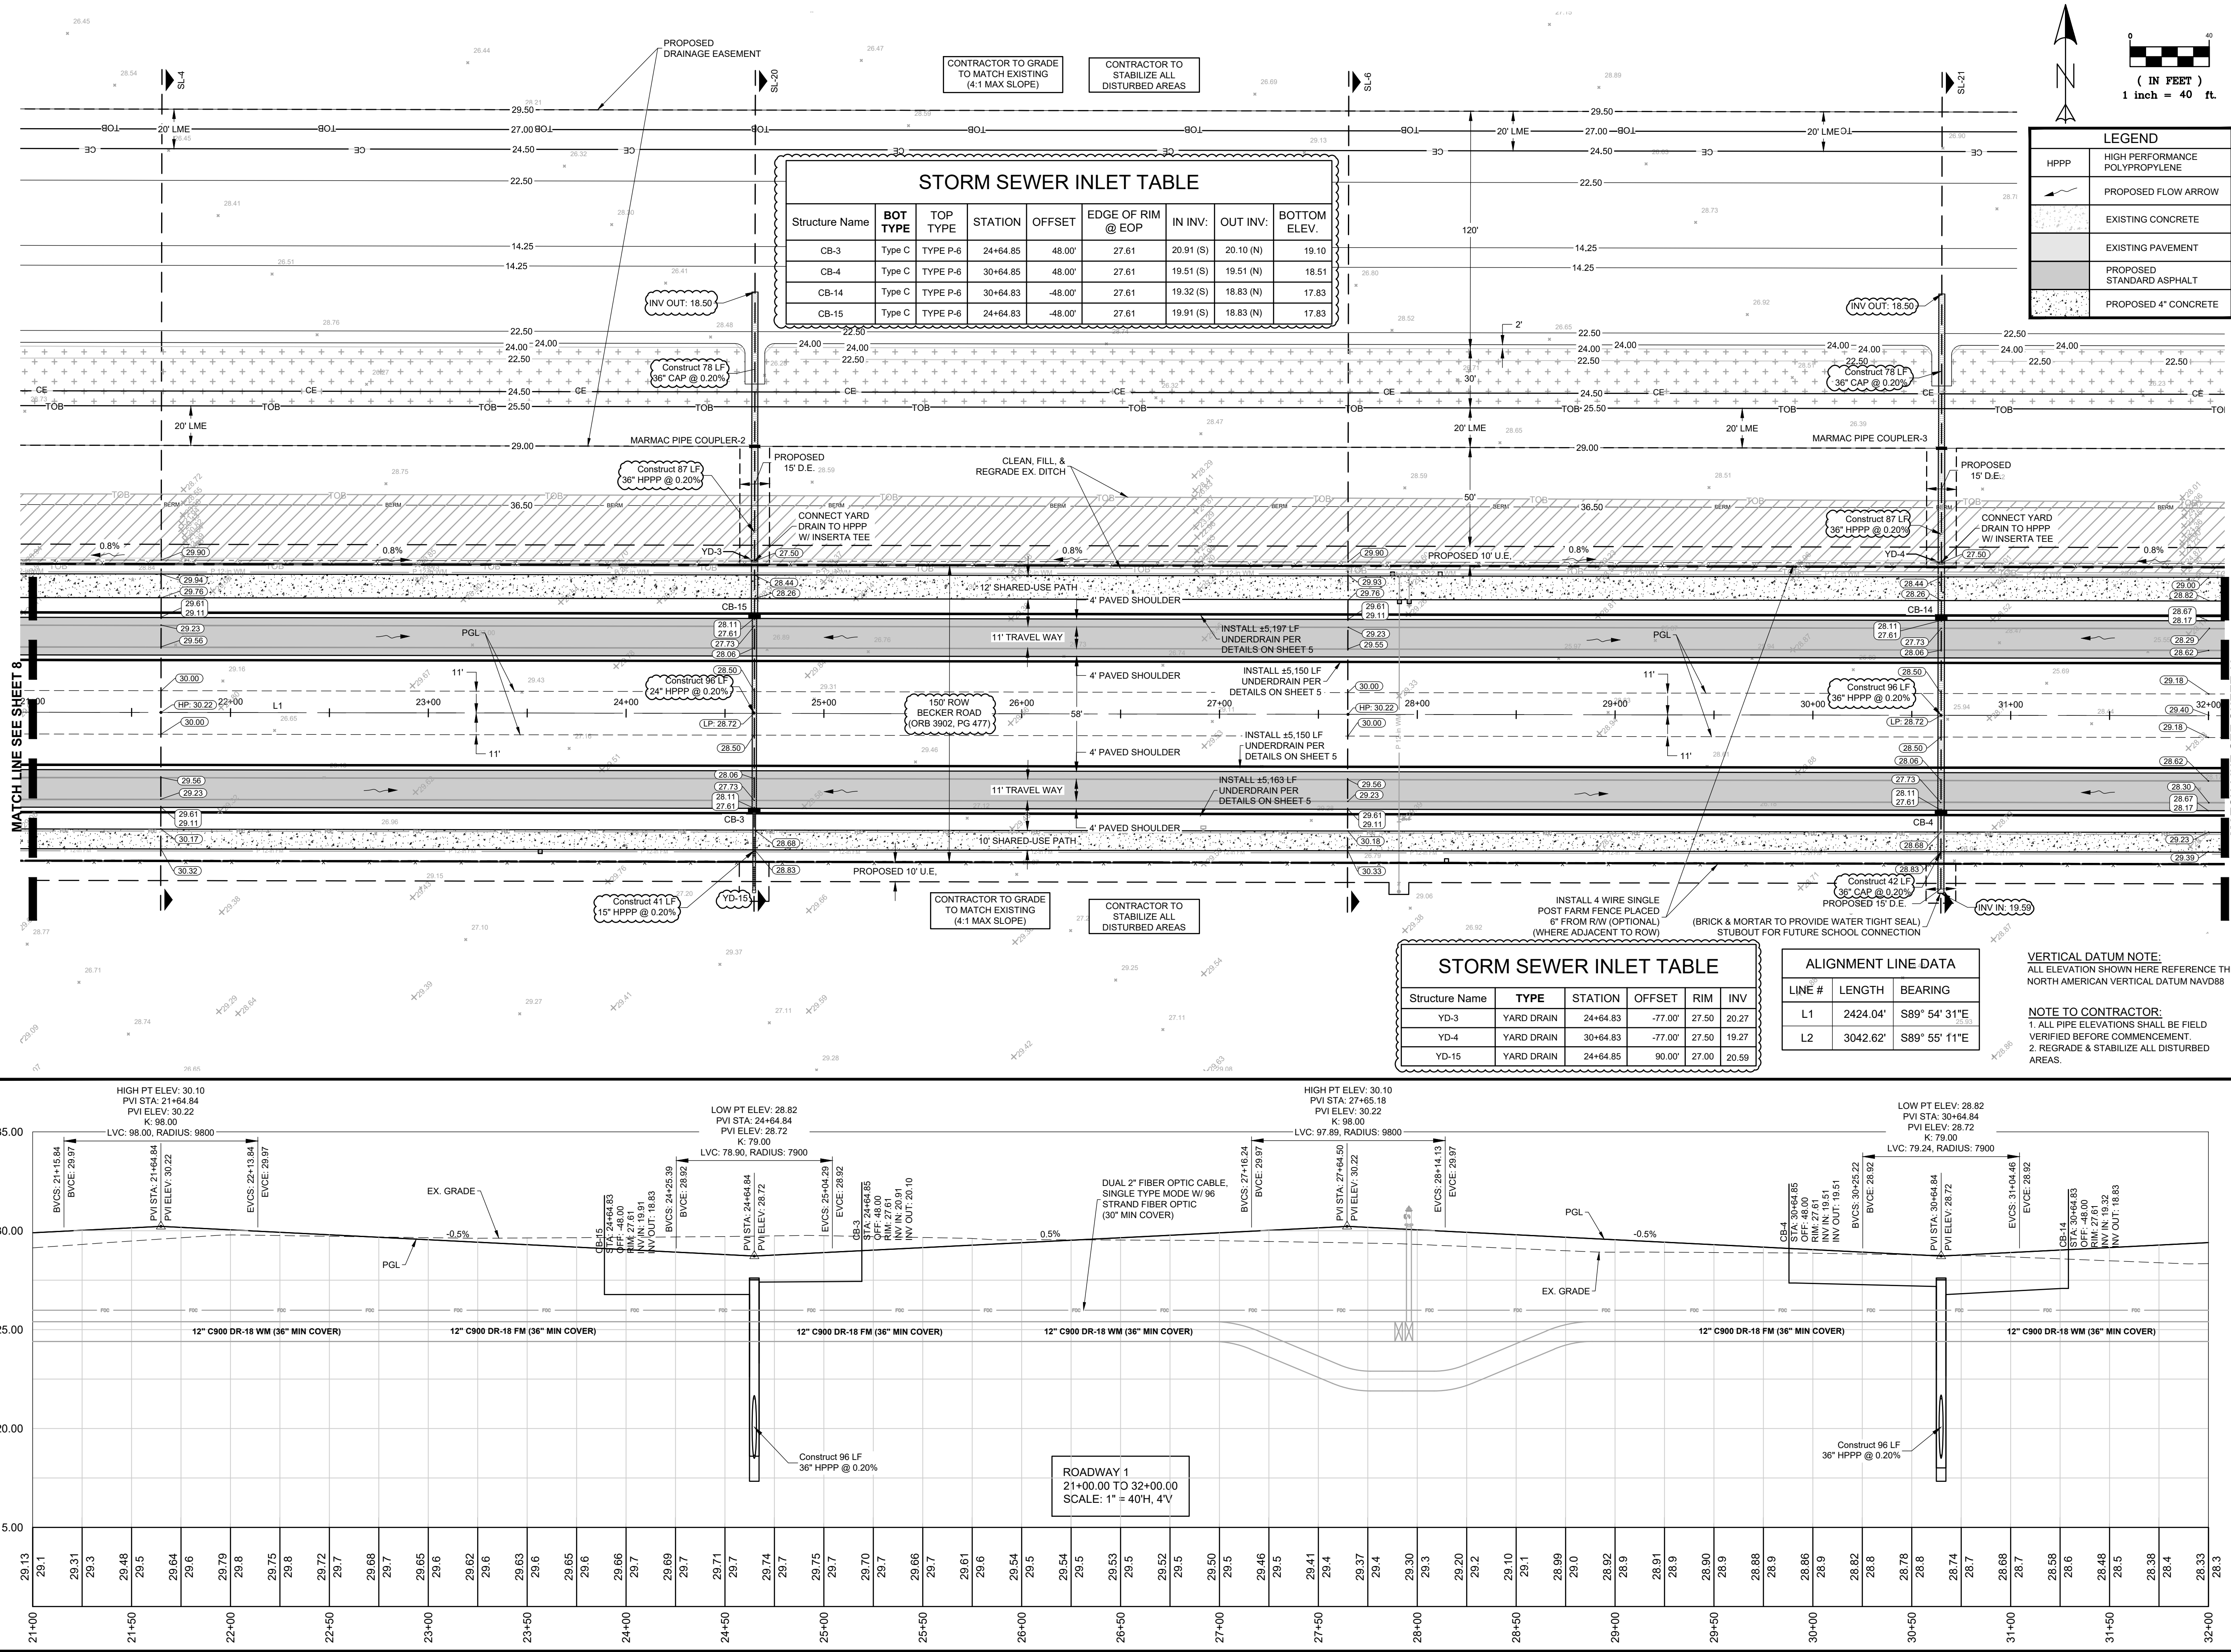

ENGINEERS & SURVEYORS
ENVIRONMENTAL

10250 VILLAGE PARKWAY
SUITE 201
PORT ST. LUCIE, FL 34987
772-462-2455
www.edc-inc.com

F.B.P.E. CERTIFICATE OF AUTHORIZATION 9935
L.B. CERTIFICATE OF AUTHORIZATION 8098

DESIGNED BY
JRH
DRAWN BY
JLV
FILE NAME
21-288 Engineering R19.dwg
LAYOUT
P&ID Plot (2)
AS SHOWN
SCALE
14.00E2
DATE

REVISION COMMENTS

BECKER ROAD AT RIVERLAND

ROADWAY PLAN

FLORIDA


PORT ST. LUCIE

J.R. HARRISON, P.E. (DATE)
#82270


10250 SW VILLAGE PARKWAY - SUITE 201
PORT SAINT LUCIE, FL 34987
772-462-2455

21-288


9 OF 31

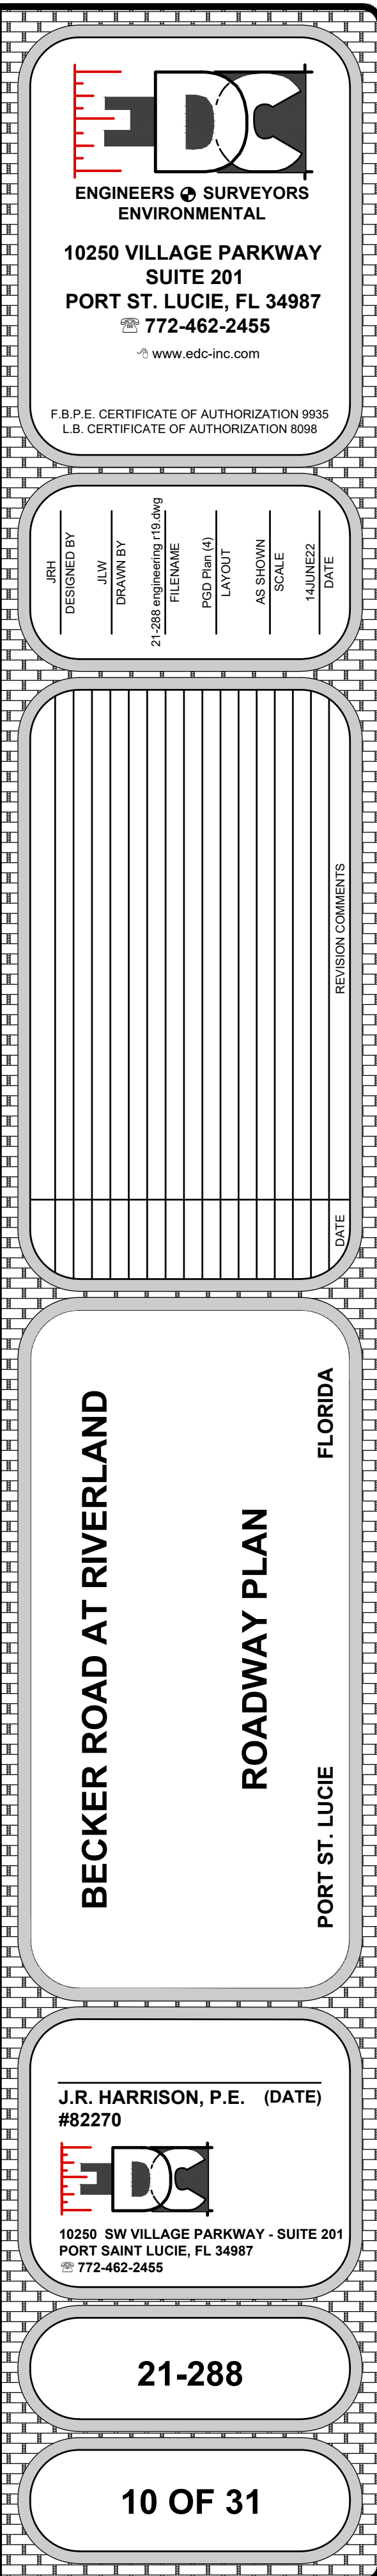

ALIGNMENT LINE DATA		
LINE #	LENGTH	BEARING
L1	2424.04'	S89° 54' 31"E
L2	3042.62'	S89° 55' 11"E

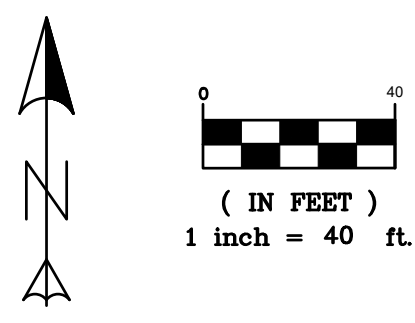


LEGEND	
HPPP	HIGH PERFORMANCE POLYPROPYLENE
	PROPOSED FLOW ARROW
	EXISTING CONCRETE
	EXISTING PAVEMENT
	PROPOSED STANDARD ASPHALT
	PROPOSED 4" CONCRETE


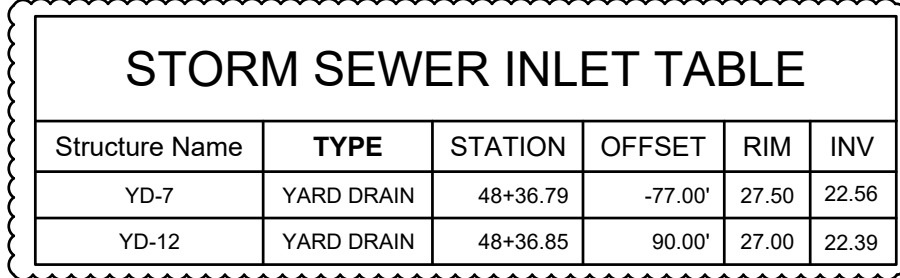



VERTICAL DATUM NOTE:
ALL ELEVATION SHOWN HERE REFERENCE THE
NORTH AMERICAN VERTICAL DATUM NAVD88



NOTE TO CONTRACTOR:

1. ALL PIPE ELEVATIONS SHALL BE FIELD
VERIFIED BEFORE COMMENCEMENT.
2. REGRADE & STABILIZE ALL DISTURBED
AREAS.






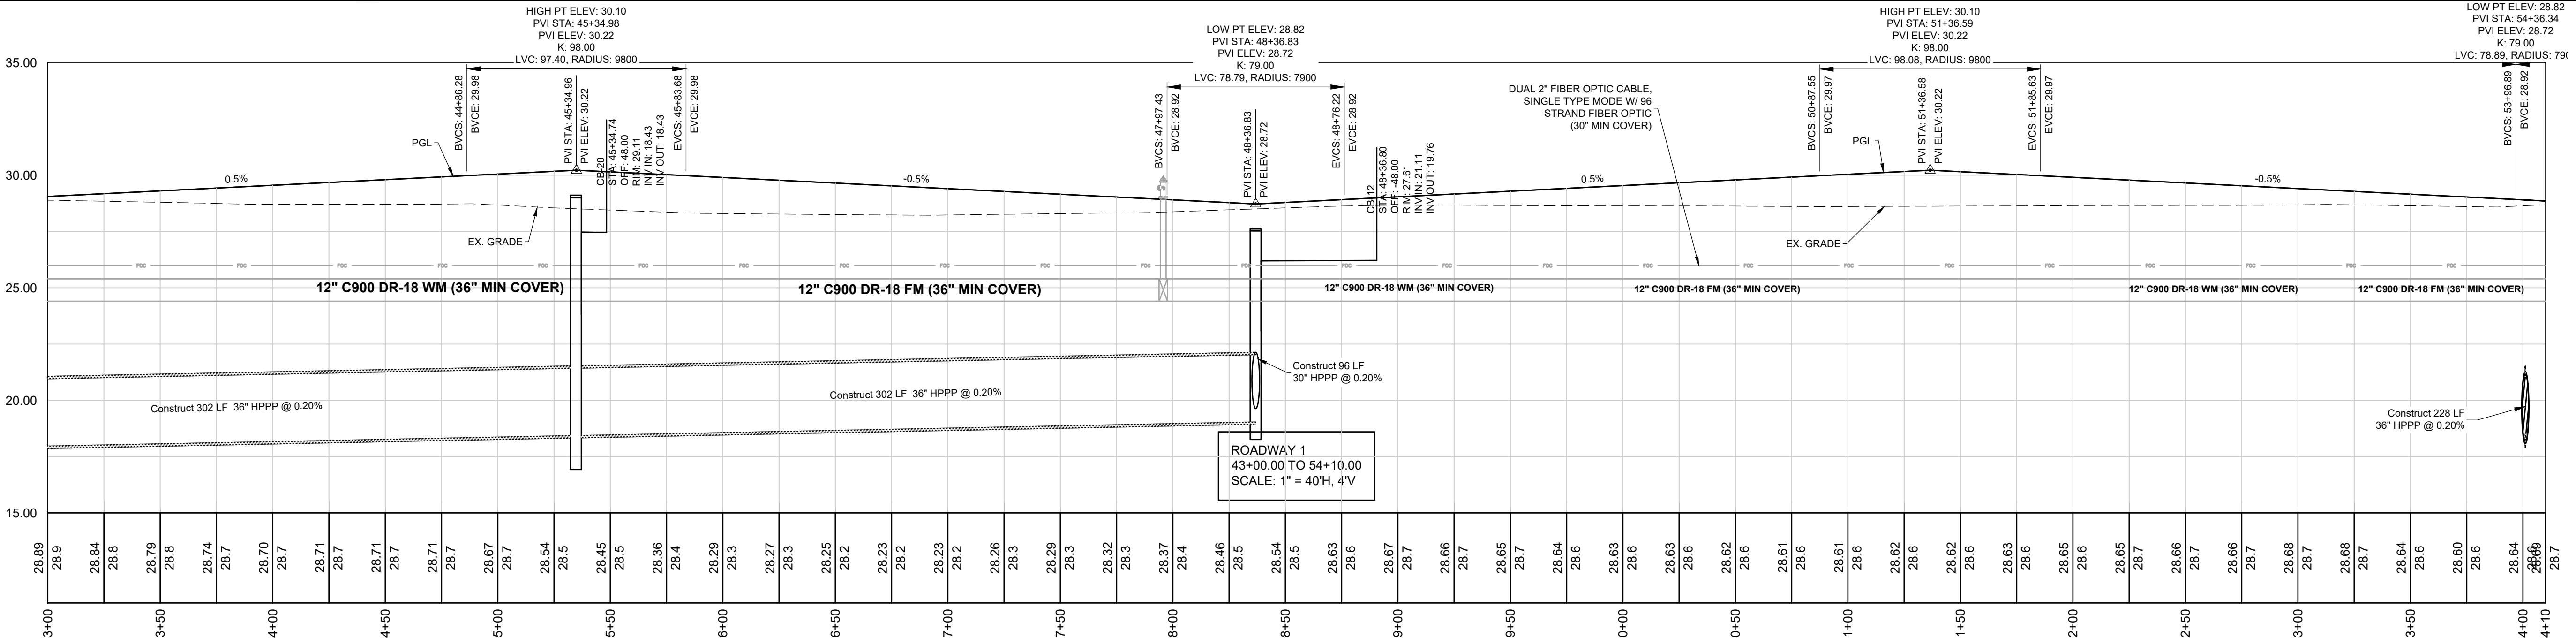


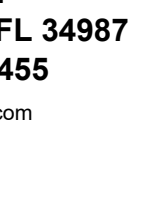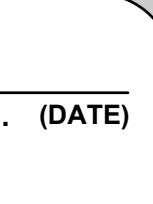 ENGINEERS & SURVEYORS ENVIRONMENTAL 10250 VILLAGE PARKWAY SUITE 201 PORT ST. LUCIE, FL 34987 ☎ 772-462-2455 🌐 www.edc-inc.com	
F.B.P.E. CERTIFICATE OF AUTHORIZATION 8935 L.B. CERTIFICATE OF AUTHORIZATION 8098	
DESIGNED BY _____ JLW _____ DRAWN BY _____ FILENAME _____ PGD Plot (10) _____ LAYOUT _____ AS SHOWN _____ SCALE _____ DATE _____	21-288 replacing 110-288g 14JUNE22
REVISION COMMENTS	
DATE	
BECKER ROAD AT RIVERLAND ROADWAY PLAN PORT ST. LUCIE FLORIDA	
J.R. HARRISON, P.E. (DATE) #822770  10250 SW VILLAGE PARKWAY - SUITE 201 PORT SAINT LUCIE, FL 34987 ☎ 772-462-2455	
21-288	
11 OF 31	

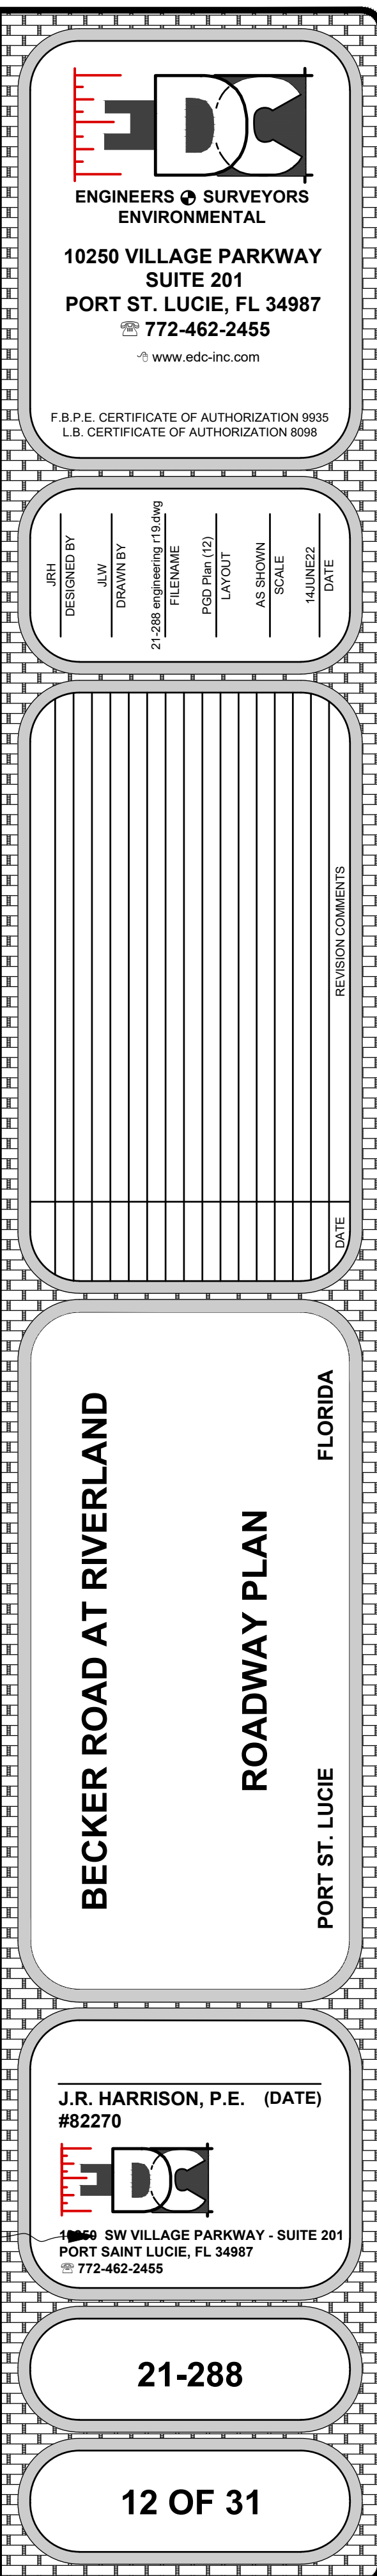

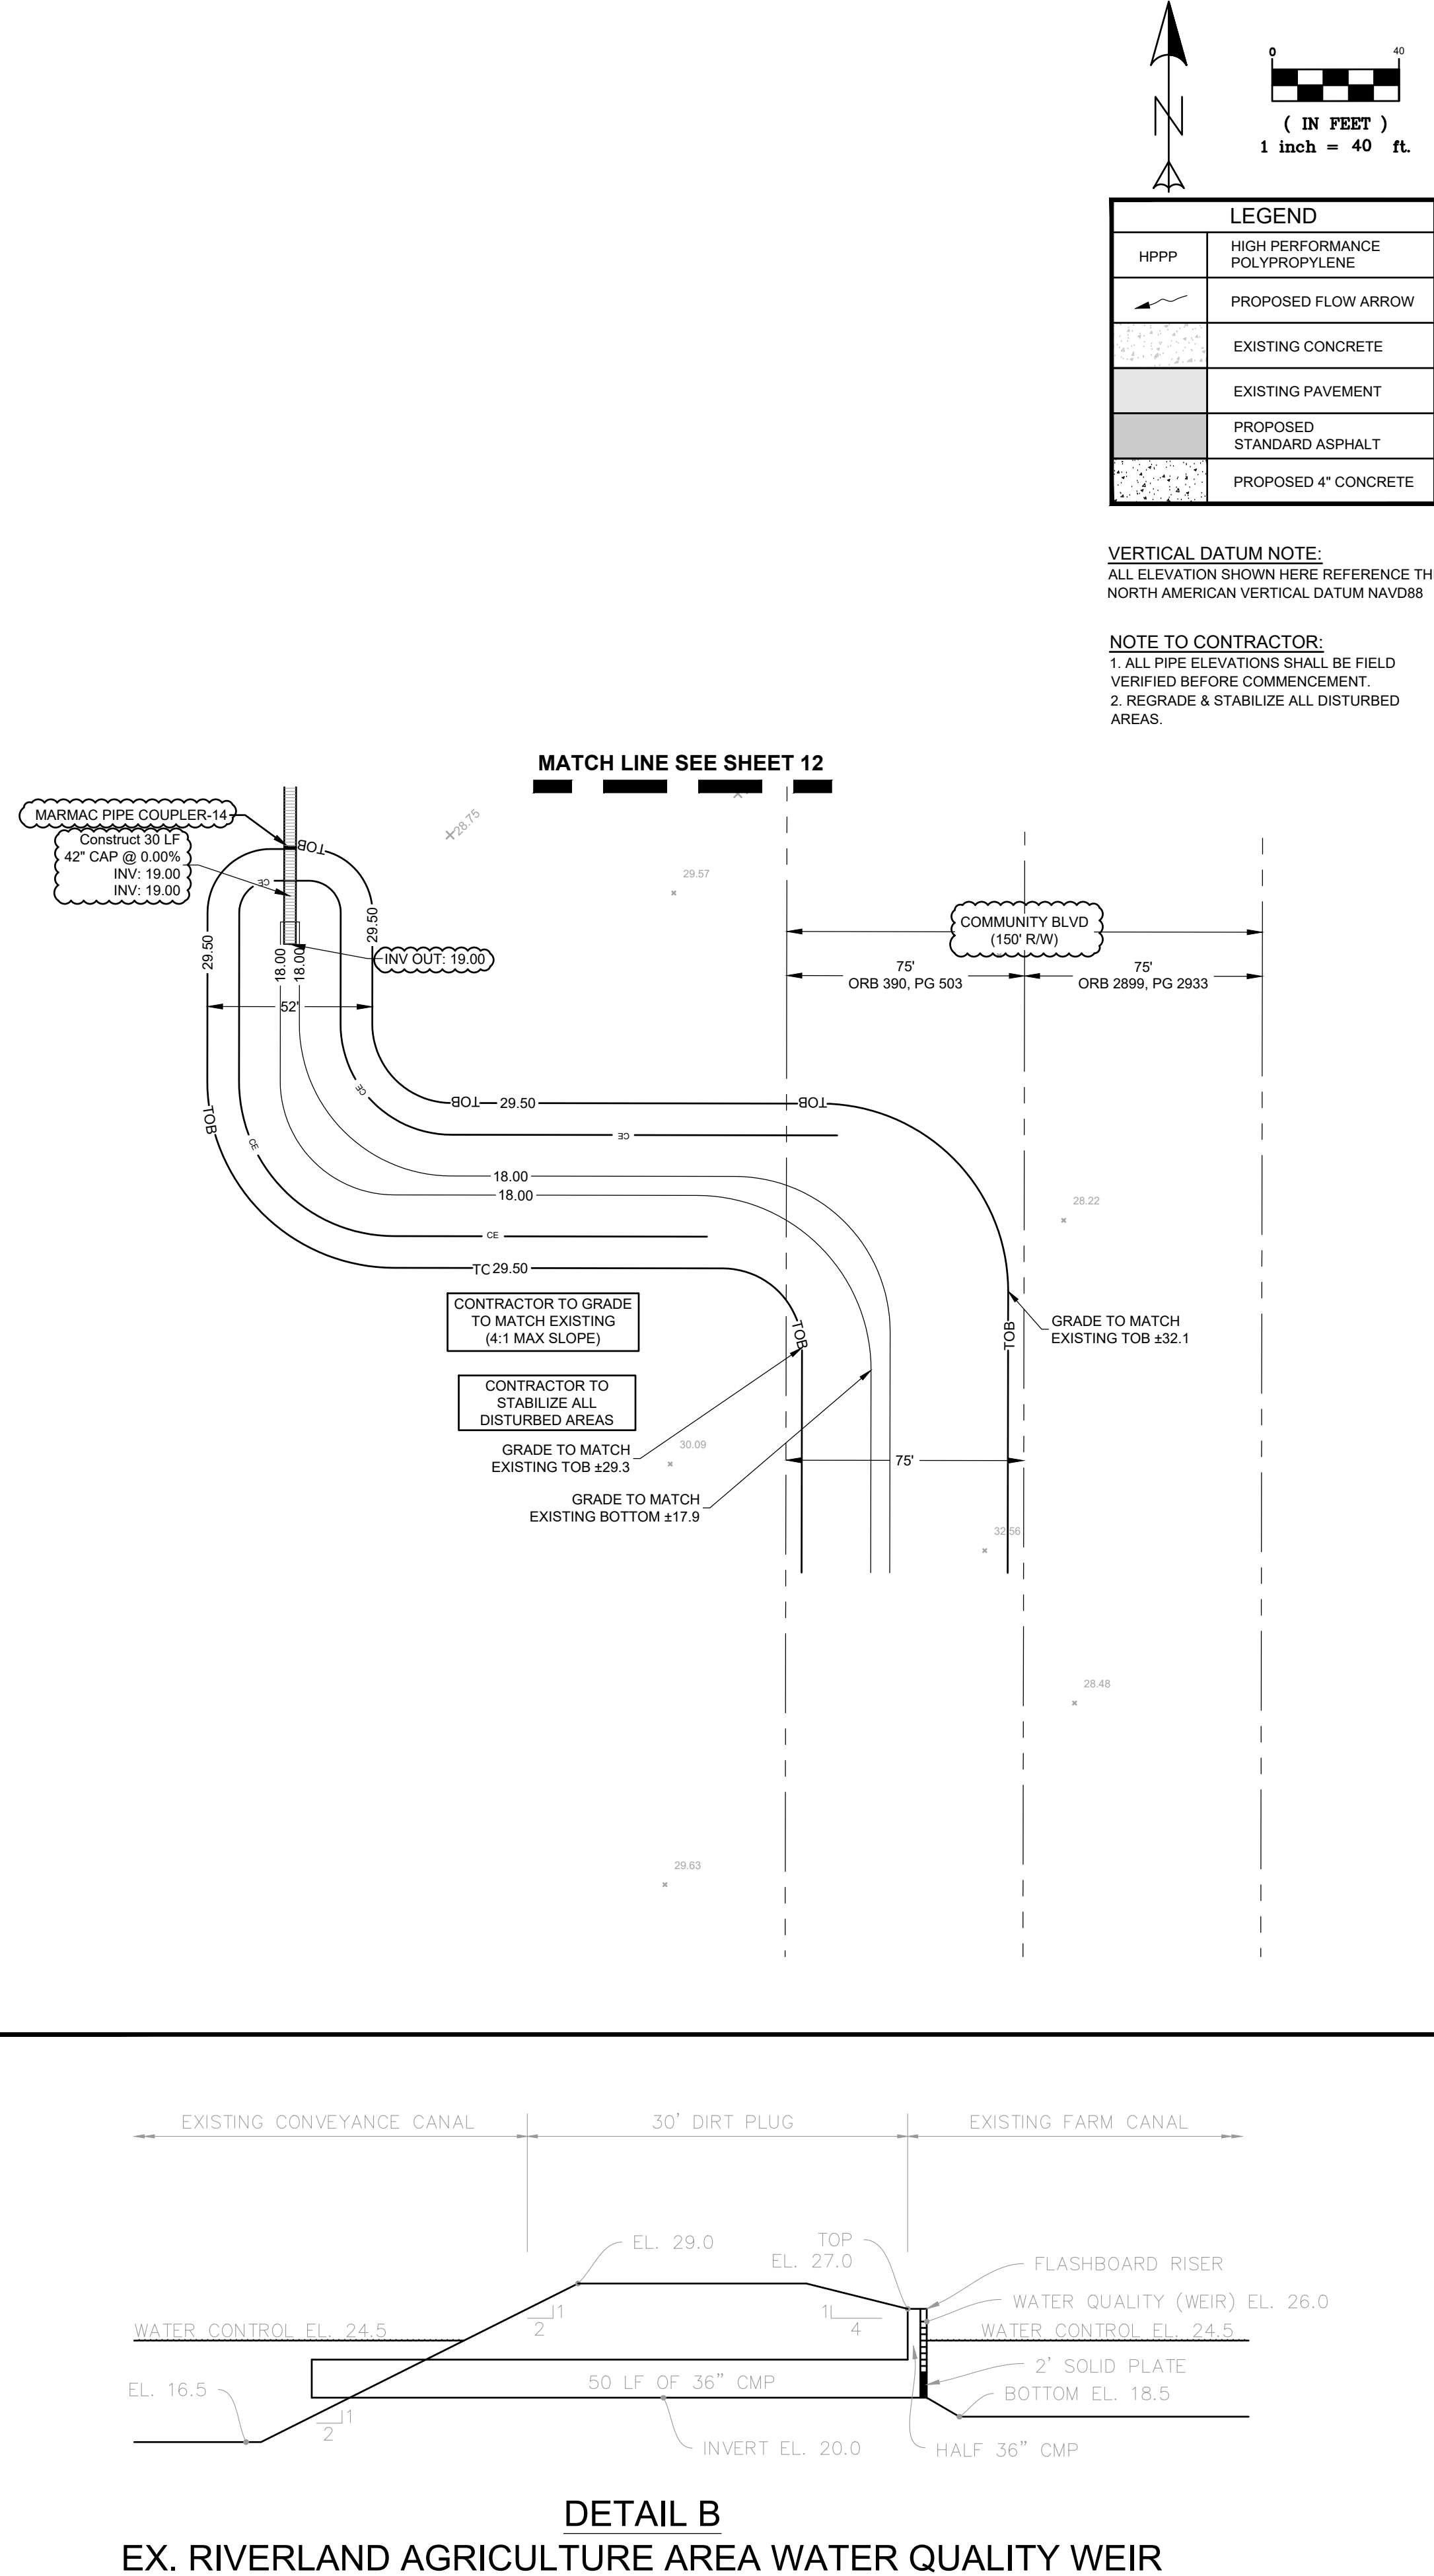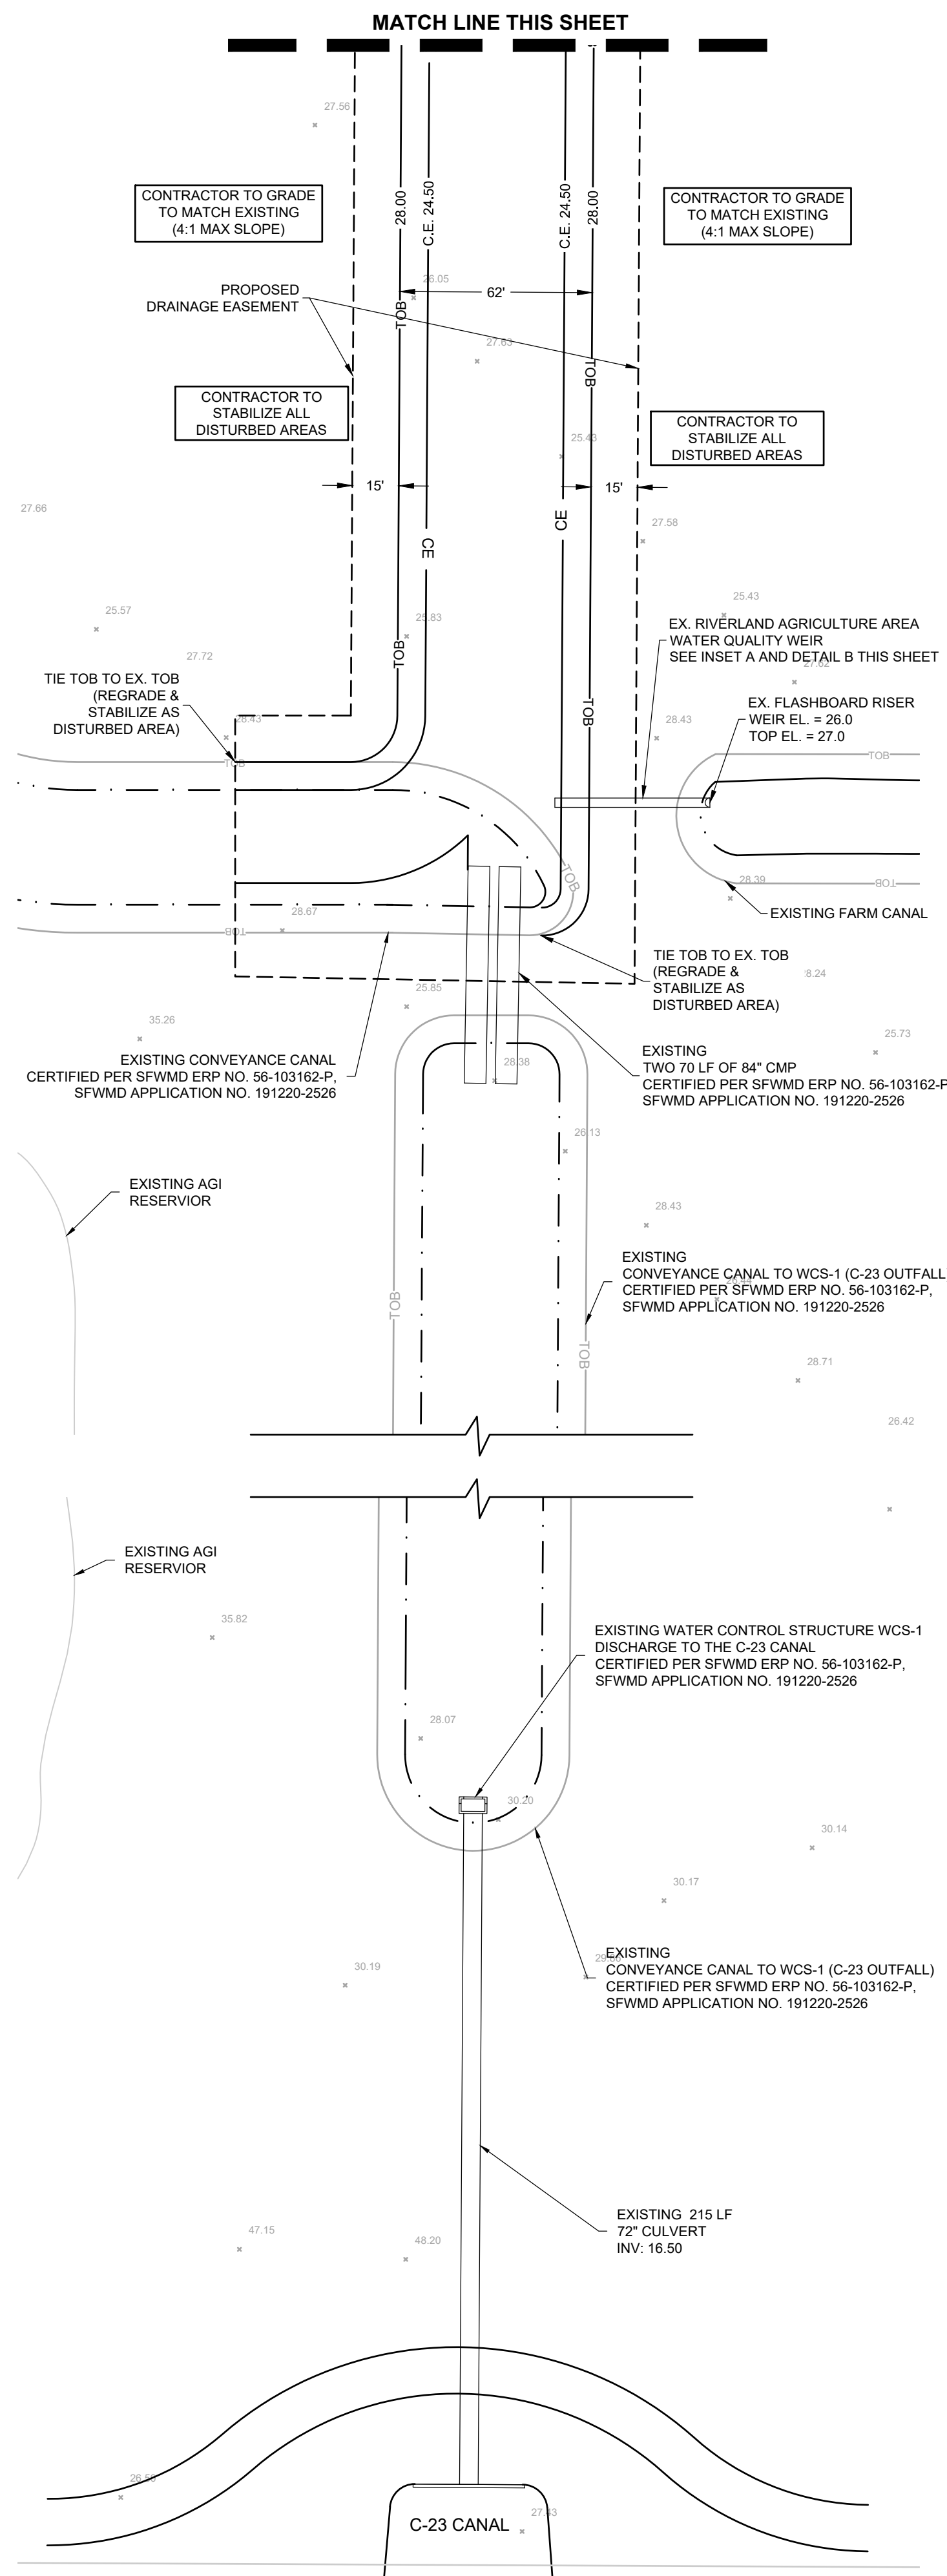

THIS DOCUMENT, TOGETHER WITH THE CONCEPTS AND DESIGNS PRESENTED HEREIN, AS AN INSTRUMENT OF SERVICE, IS INTENDED ONLY FOR THE SPECIFIC PURPOSE AND CLIENT FOR WHICH IT WAS PREPARED. REUSE OF AND IMPROPER RELIANCE ON THIS DOCUMENT WITHOUT WRITTEN AUTHORIZATION AND ADOPTION BY EDC, INC. SHALL BE WITHOUT LIABILITY TO EDC, INC.

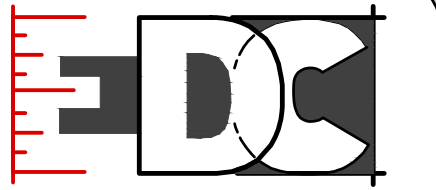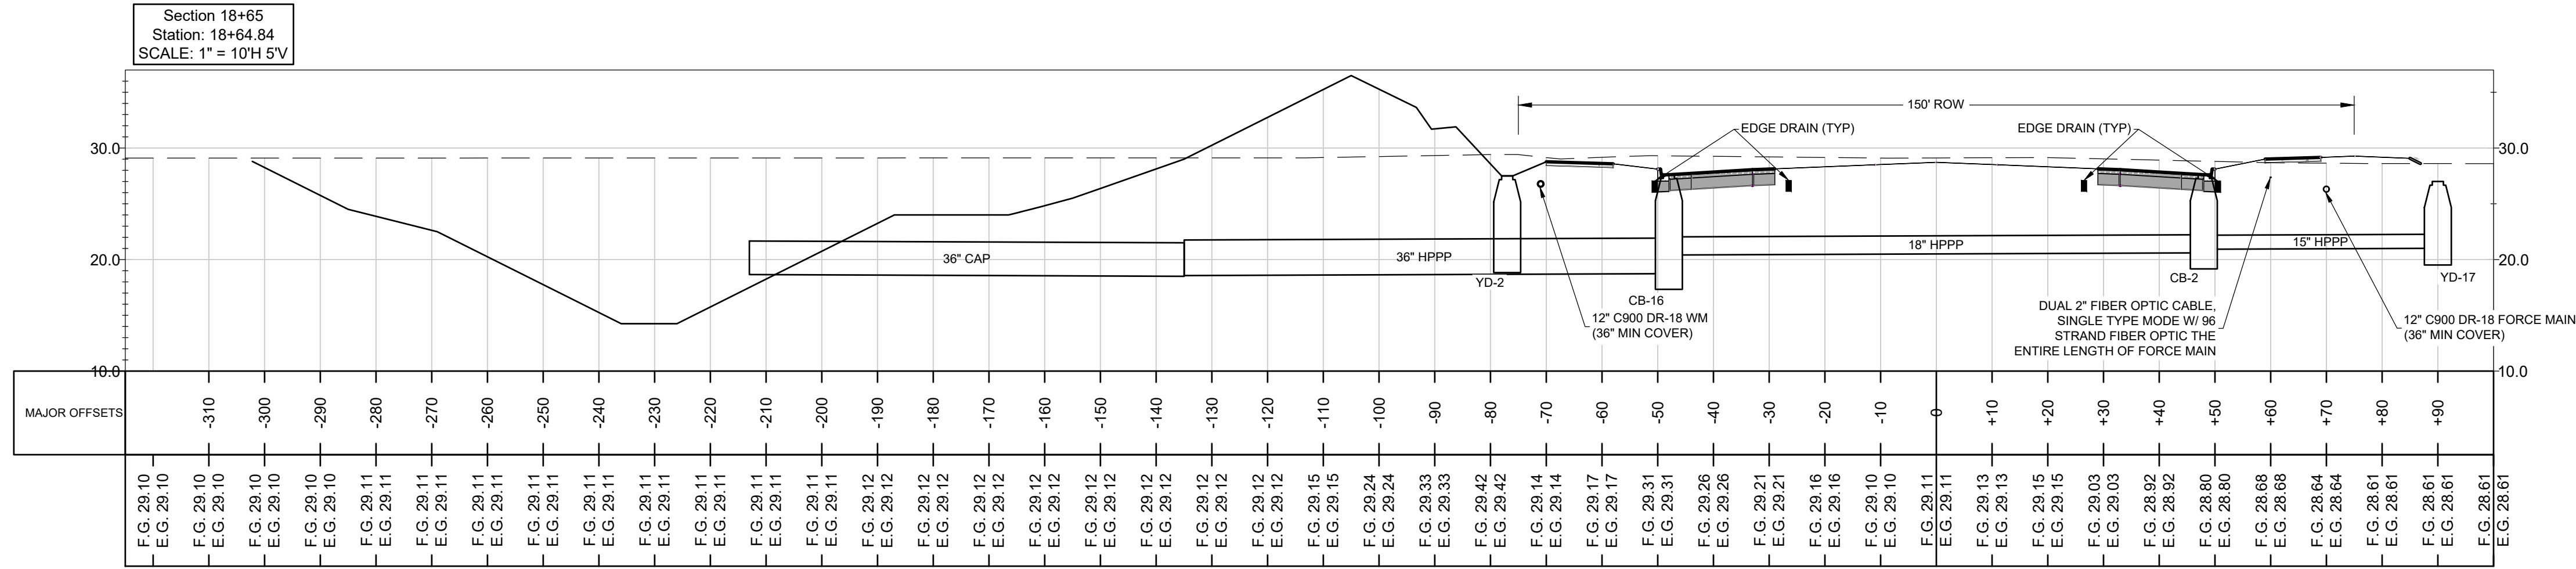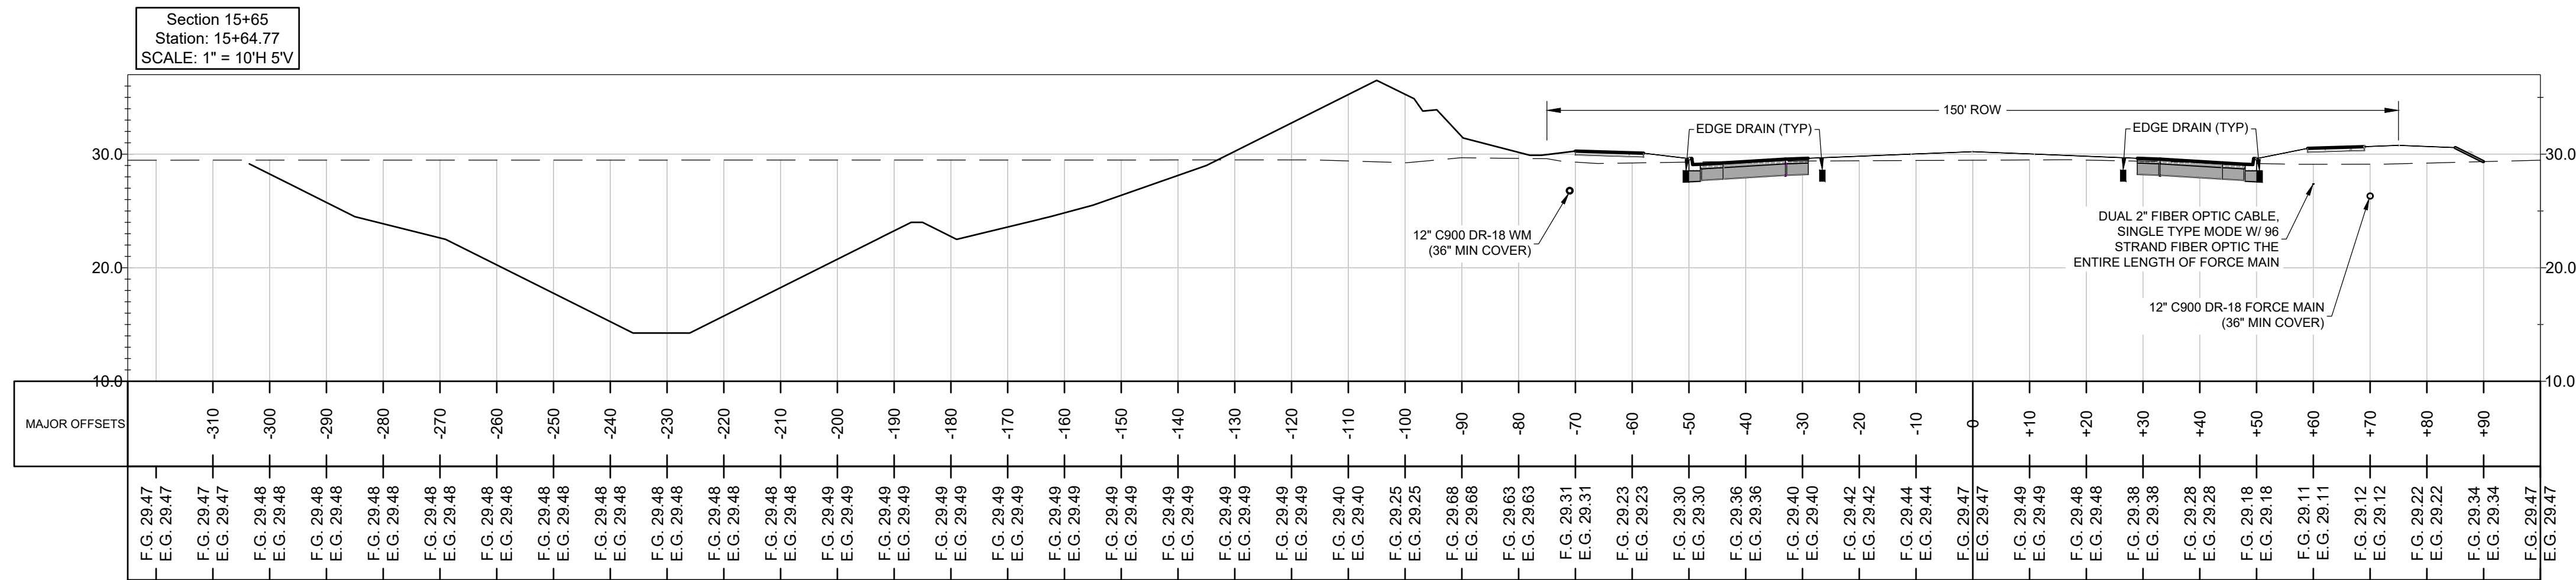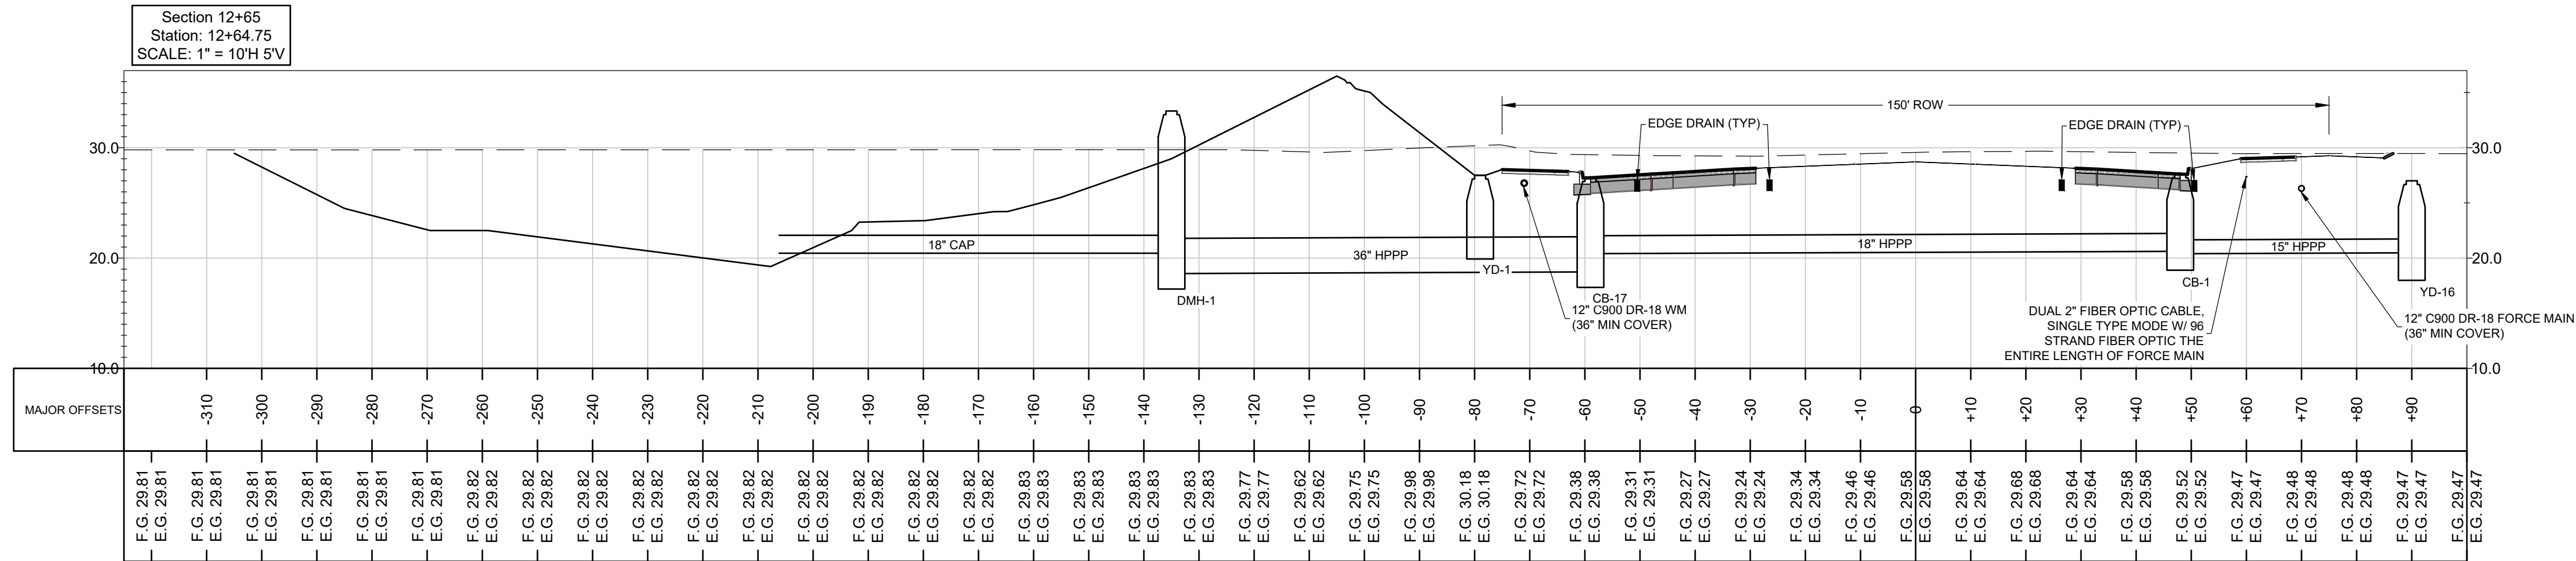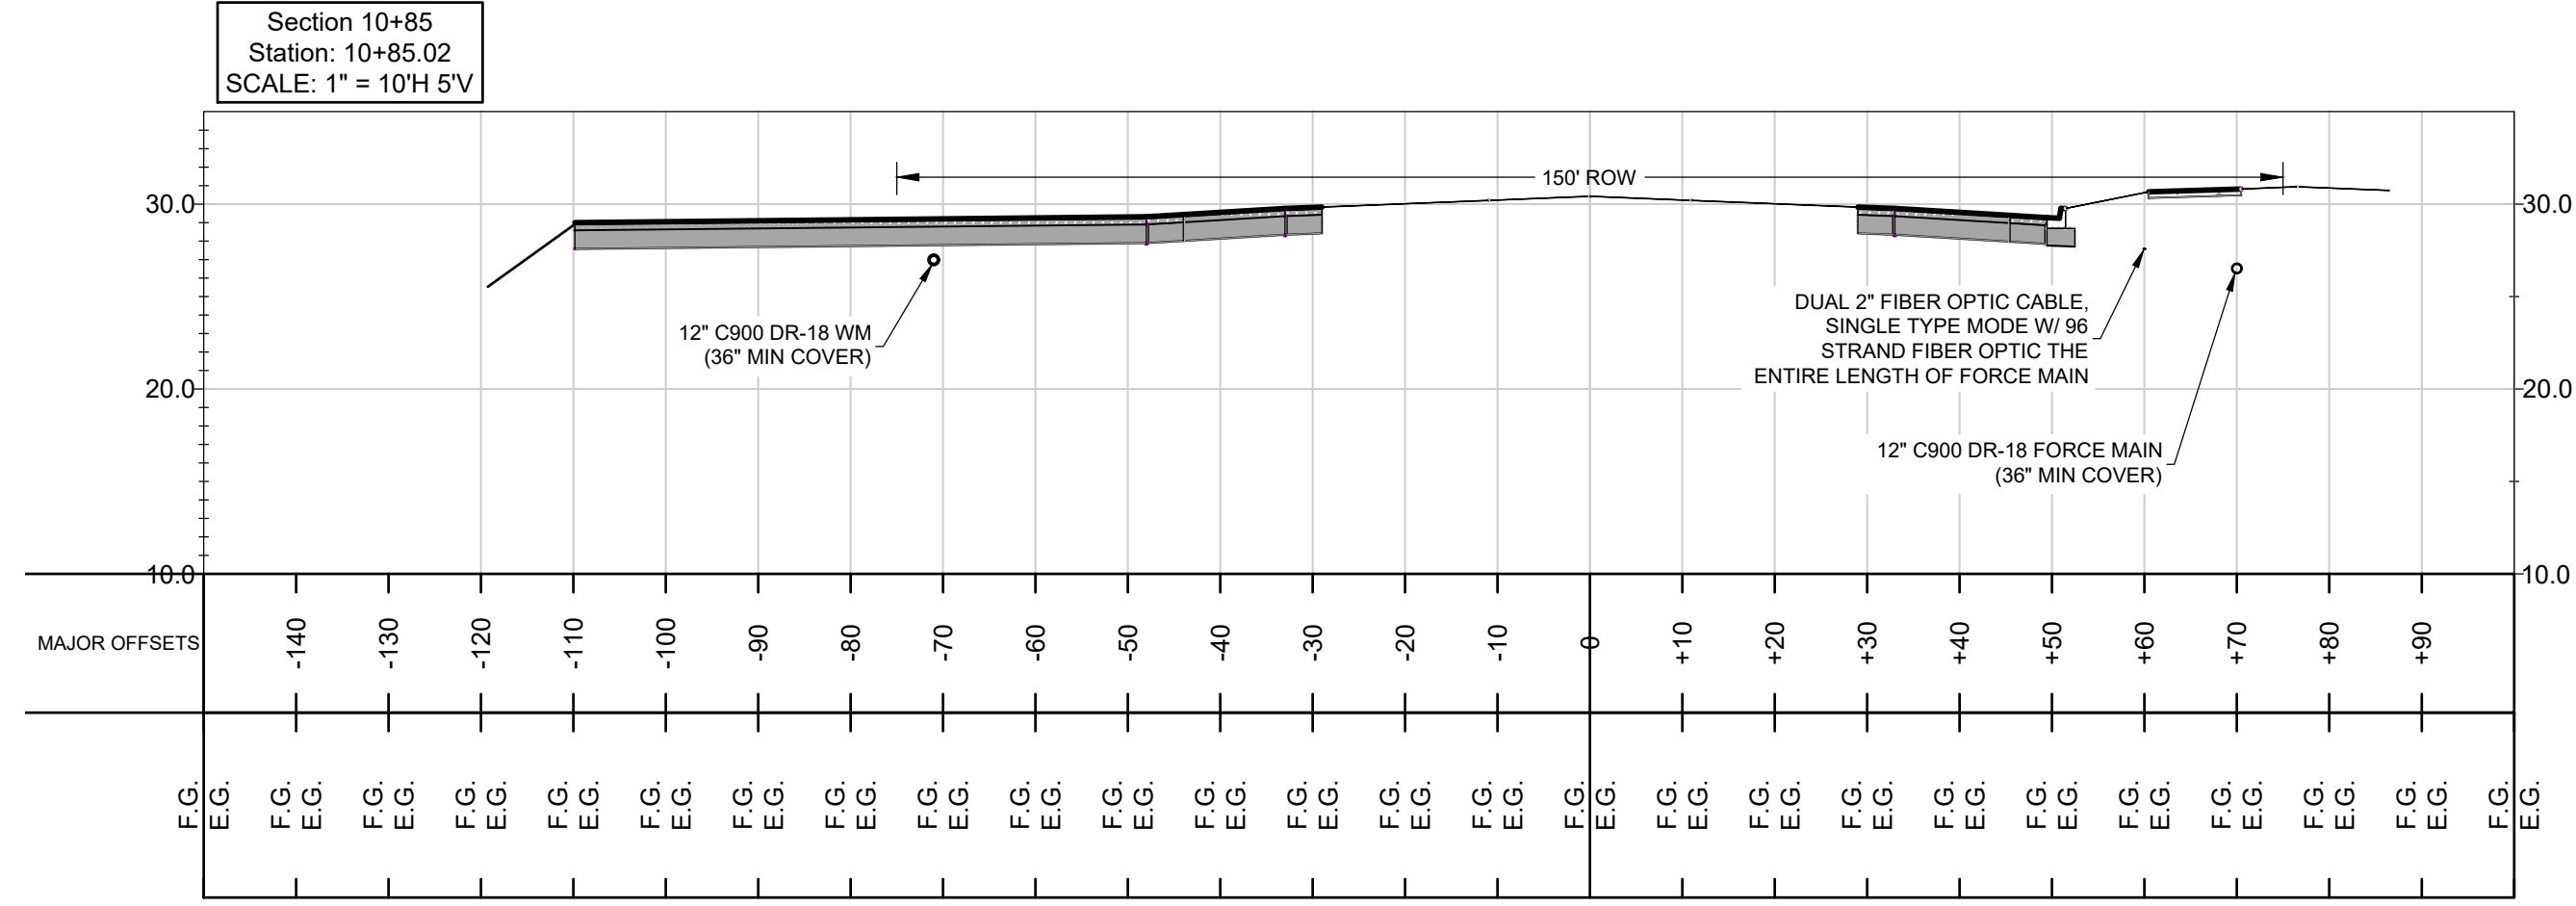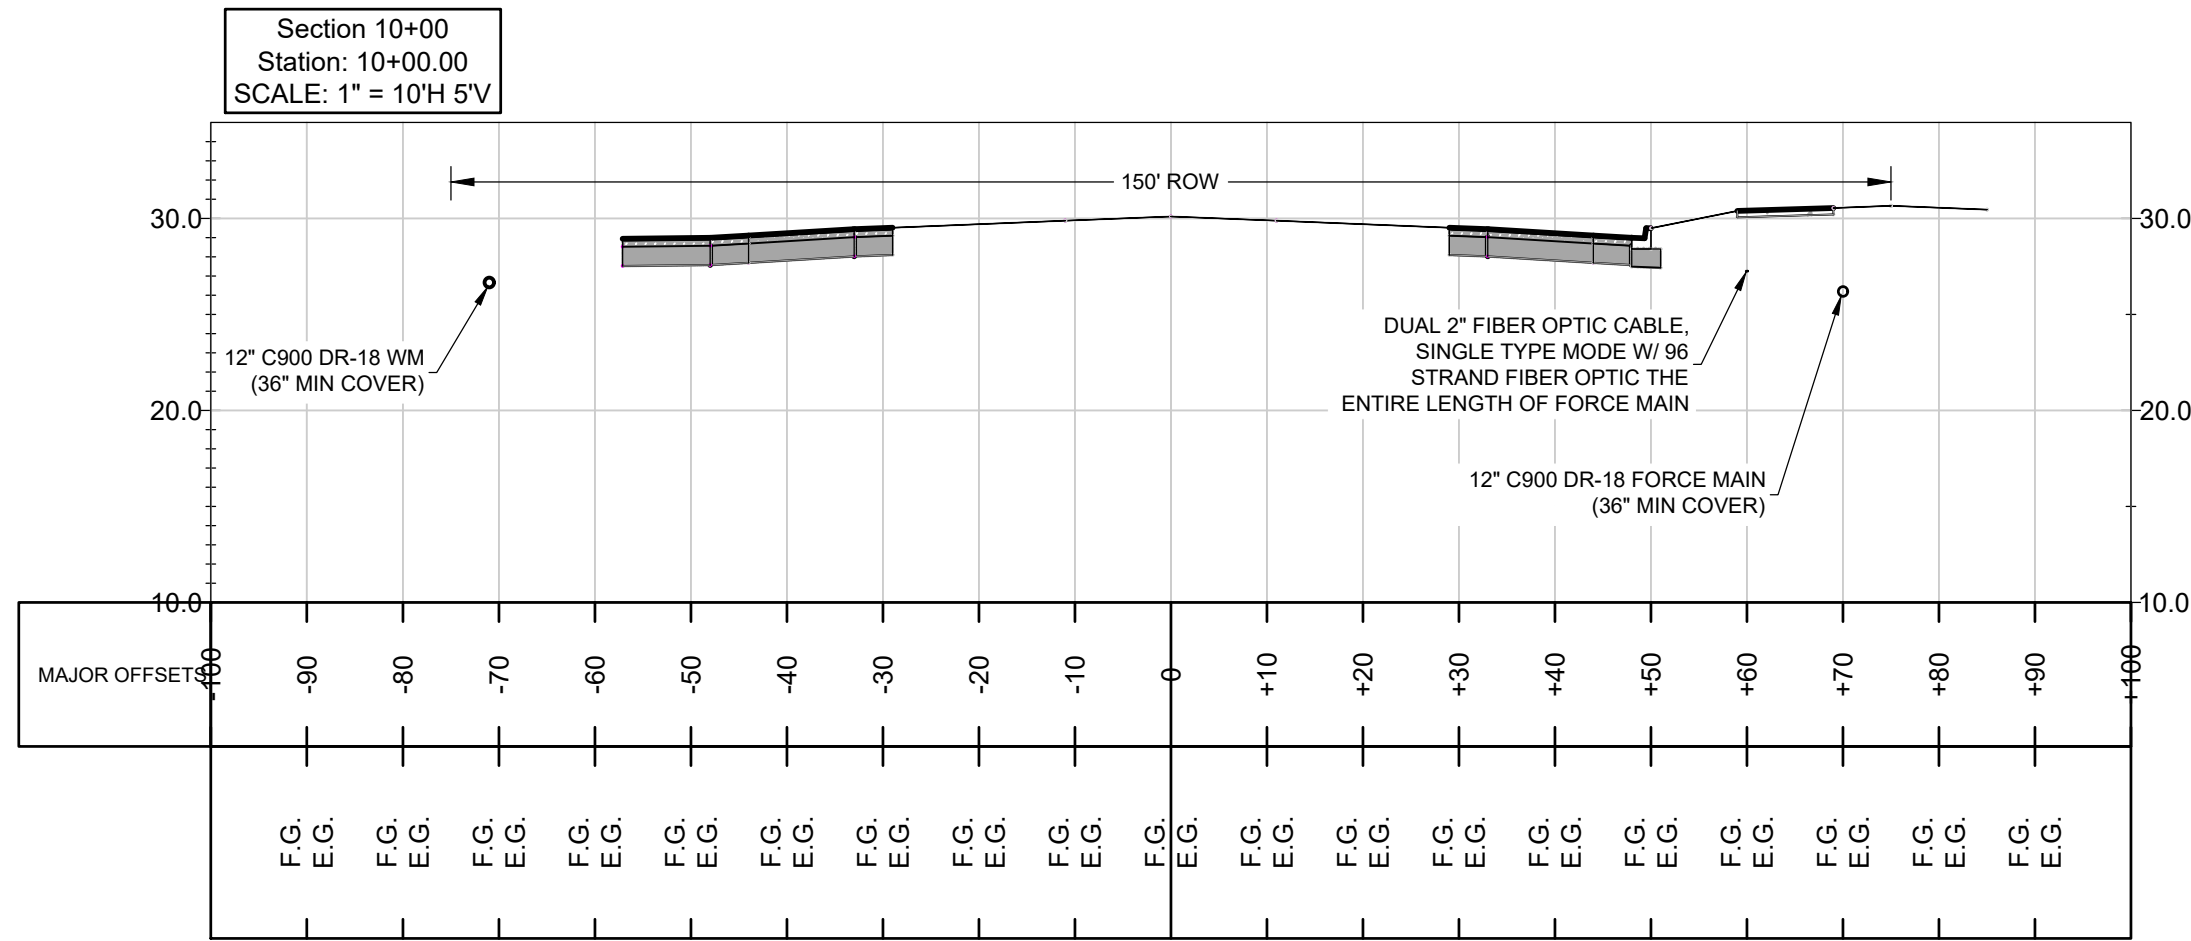

ENGINEERS & SURVEYORS
ENVIRONMENTAL
10250 VILLAGE PARKWAY
SUITE 201
PORT ST. LUCIE, FL 34987
772-462-2455
www.edc-inc.com

F.B.P.E. CERTIFICATE OF AUTHORIZATION 9935
L.B. CERTIFICATE OF AUTHORIZATION 8098

DESIGNED BY
JRH
DRAWN BY
JLW
FILE NAME
21-288-SECTION 15.dwg
LAYOUT
AS SHOWN
SCALE
14JUNE22
DATE


REVISION COMMENTS
DATE

BECKER ROAD AT RIVERLAND

ROADWAY CROSS SECTIONS

FLORIDA
PORT ST. LUCIE

J.R. HARRISON, P.E. (DATE)
#82270

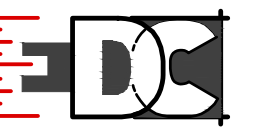

10250 SW VILLAGE PARKWAY - SUITE 201
PORT SAINT LUCIE, FL 34987
772-462-2455

21-288

14 OF 31

[illegible]

BECKER ROAD AT RIVERLAND

ROADWAY CROSS SECTIONS

J.R. HARRISON, P.E. (DATE)
#82270



10250 SW VILLAGE PARKWAY - SUITE 200
PORT SAINT LUCIE, FL 34987
772-462-2455



F.B.P.E. CERTIFICATE OF AUTHORIZATION 9935
L.B. CERTIFICATE OF AUTHORIZATION 8098

JRH	DESIGNED BY	
JLW	DRAWN BY	
21-288 engineering, r1b.dwg	FILENAME	
Roadway Cross-Sections (3)	LAYOUT	
	AS SHOWN	
	SCALE	
14JUNE22		
0.375"		

[illegible]

BECKER ROAD AT RIVERLAND

ROADWAY CROSS SECTIONS

PROBT. ST. LUCIE

FLORIDA


J.R. HARRISON, P.E. (DATE)
#82270






10250 SW VILLAGE PARKWAY - SUITE 2
PORT SAINT LUCIE, FL 34987
772-462-2455


21-288

16 OF 31

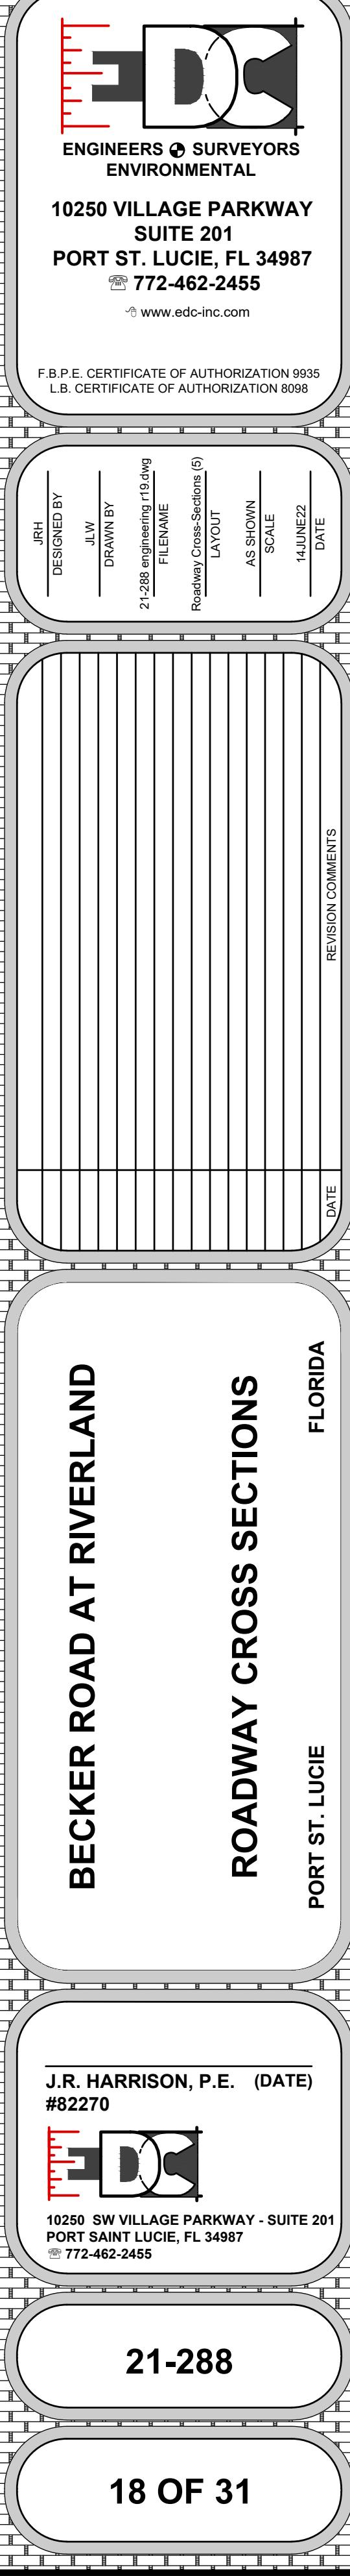

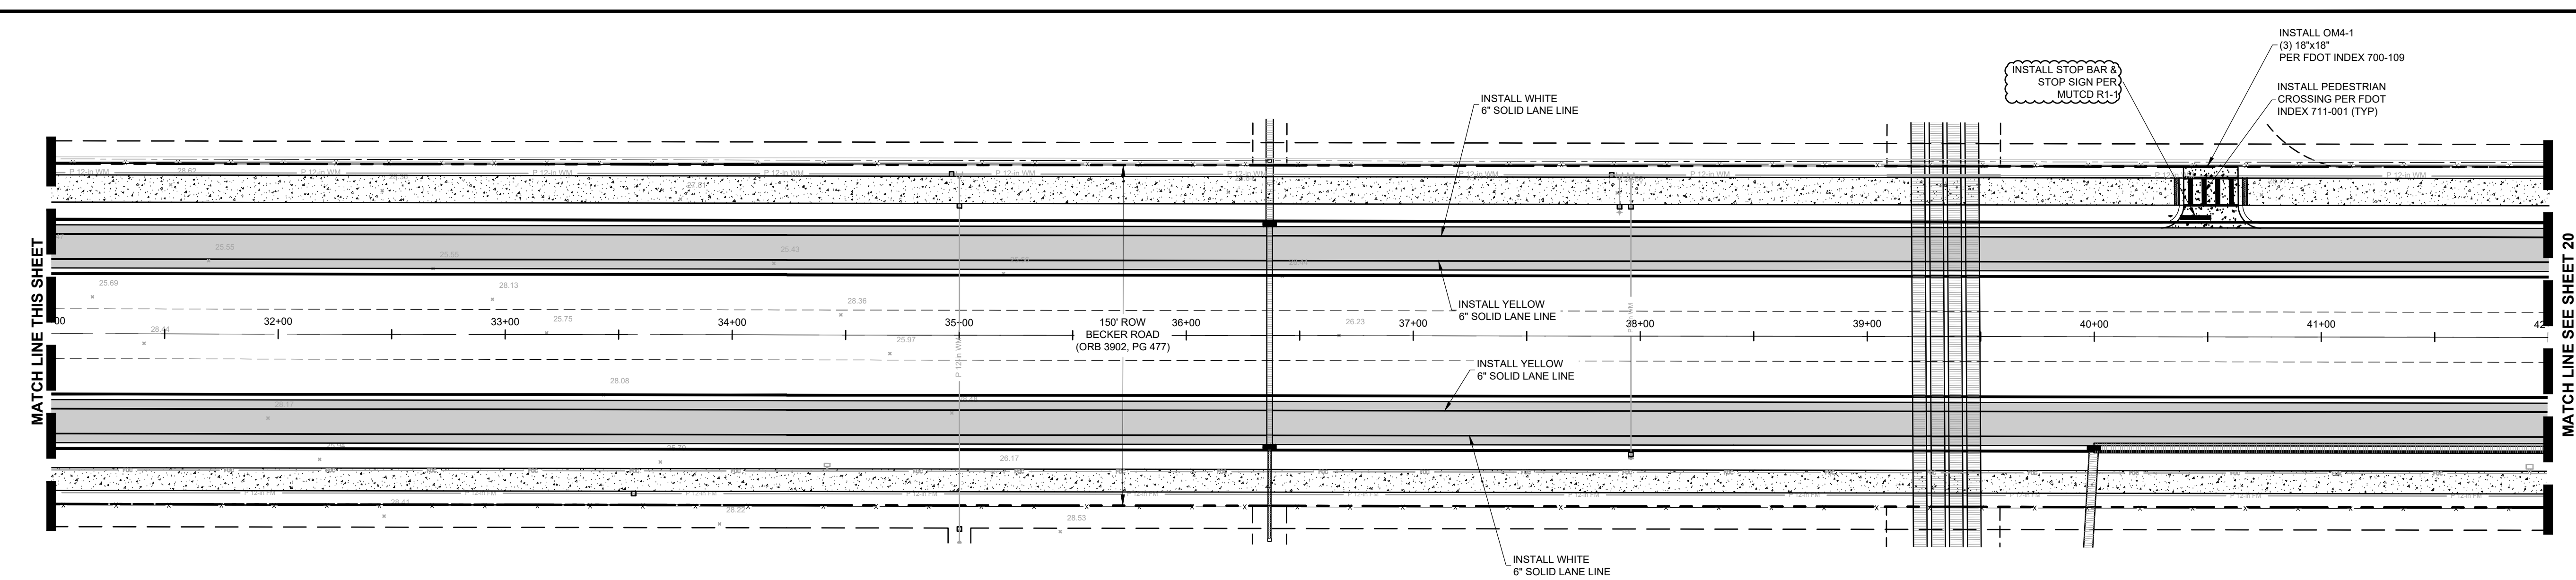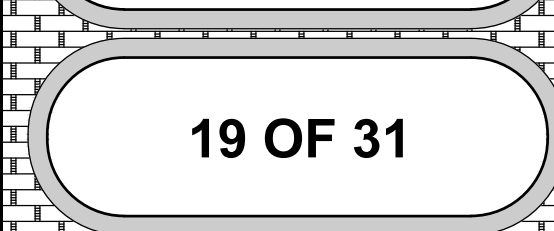

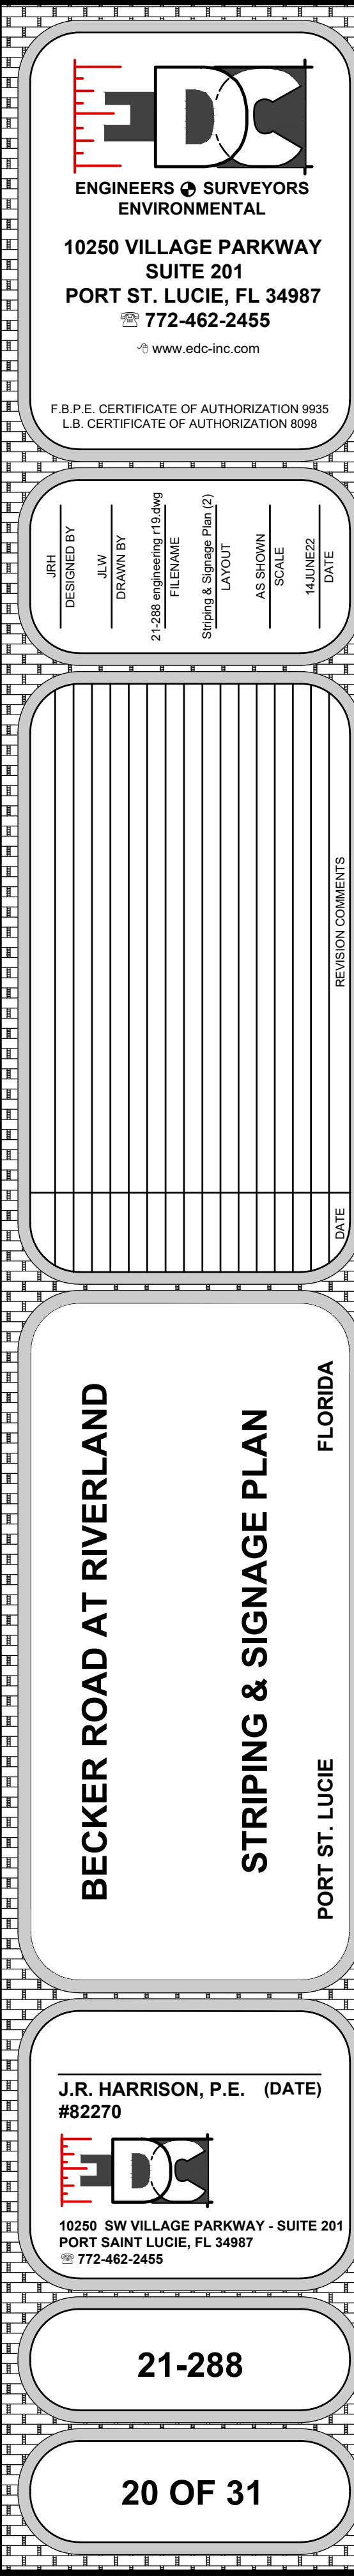


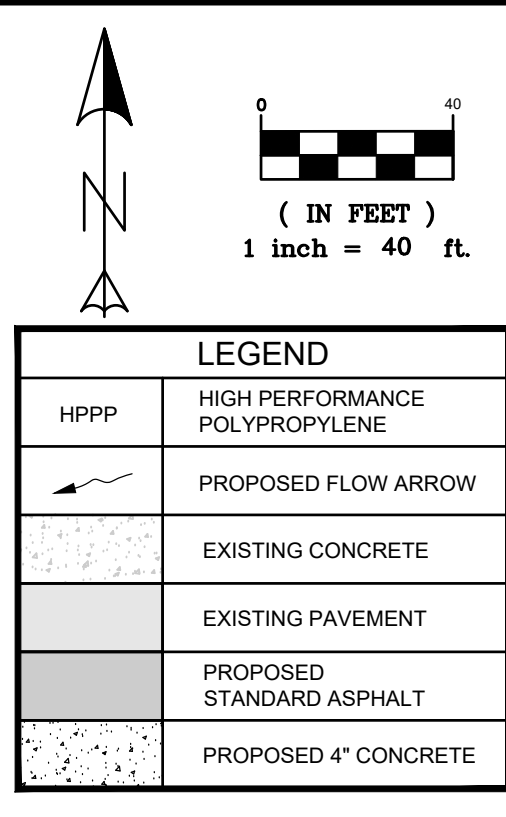


VERTICAL DATUM NOTE:
ALL ELEVATION SHOWN HERE REFERENCE THE
NORTH AMERICAN VERTICAL DATUM NAVD88

NOTE TO CONTRACTOR:
1. ALL PIPE ELEVATIONS SHALL BE FIELD
VERIFIED BEFORE COMMENCEMENT.
2. CONTRACTOR RESPONSIBLE TO OBTAIN AND
UTILIZE CORRECT PSLUSD STANDARD DETAILS

NOTES:
1. CONTRACTOR TO INSTALL ALL GATE
VALVES (GV) PER PSLUSD DETAIL G-07.
2. CONTRACTOR TO INSTALL ALL BLOW-OFFS
(BO) PER PSLUSD DETAIL W-04.

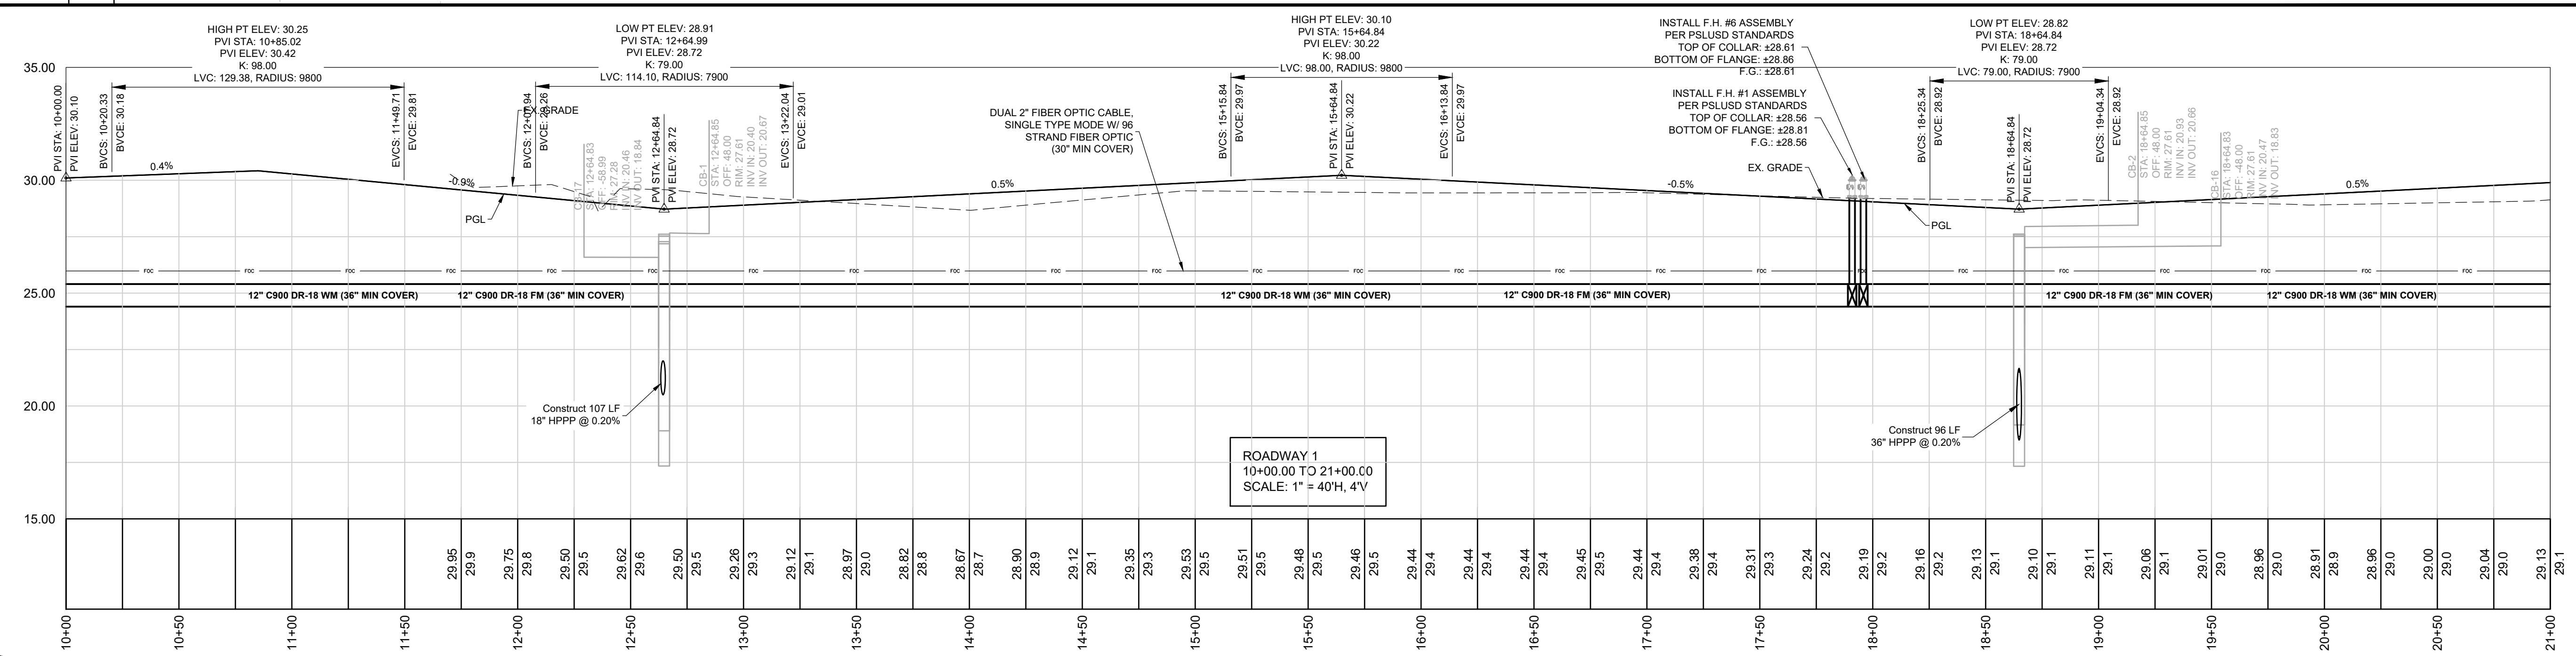

22 OF 31

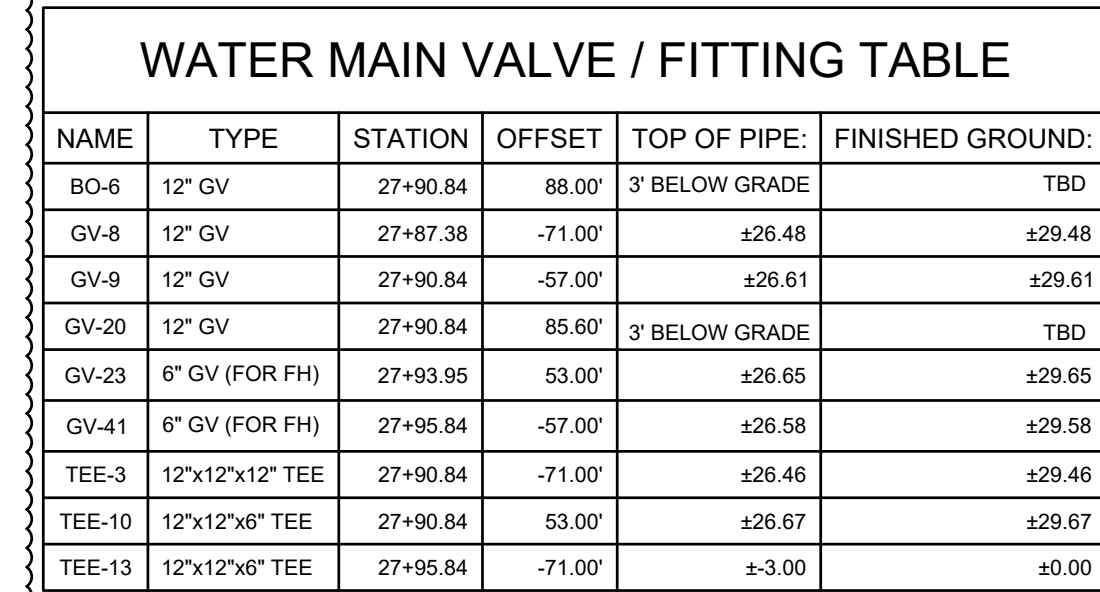


ENGINEERS & SURVEYORS
ENVIRONMENTAL

**10250 VILLAGE PARKWAY
SUITE 201
PORT ST. LUCIE, FL 34987**

 **772-462-2455**
 www.edc-inc.com

F.B.P.E. CERTIFICATE OF AUTHORIZATION 9335
L.B. CERTIFICATE OF AUTHORIZATION 8098

JRH
DESIGNED BY

JLW
DRAWN BY

21:288 engineering r19.dwg
FILENAME

Utility Plan (2)
LAYOUT

AS SHOWN
SCALE

14.JUNE.22
DATE


NOTES:

1. CONTRACTOR TO INSTALL ALL GATE VALVES (GV) PER PSLUSD DETAIL G-07.
2. CONTRACTOR TO INSTALL ALL BLOW-OFFS (BO) PER PSLUSD DETAIL W-04.

NOTE TO CONTRACTOR:

1. ALL PIPE ELEVATIONS SHALL BE FIELD VERIFIED BEFORE COMMENCEMENT.
2. CONTRACTOR RESPONSIBLE TO OBTAIN AND UTILIZE CORRECT PSLUSD STANDARD DETAILS.

VERTICAL DATUM NOTE:
ALL ELEVATION SHOWN HERE REFERENCE THE
NORTH AMERICAN VERTICAL DATUM NAVD88

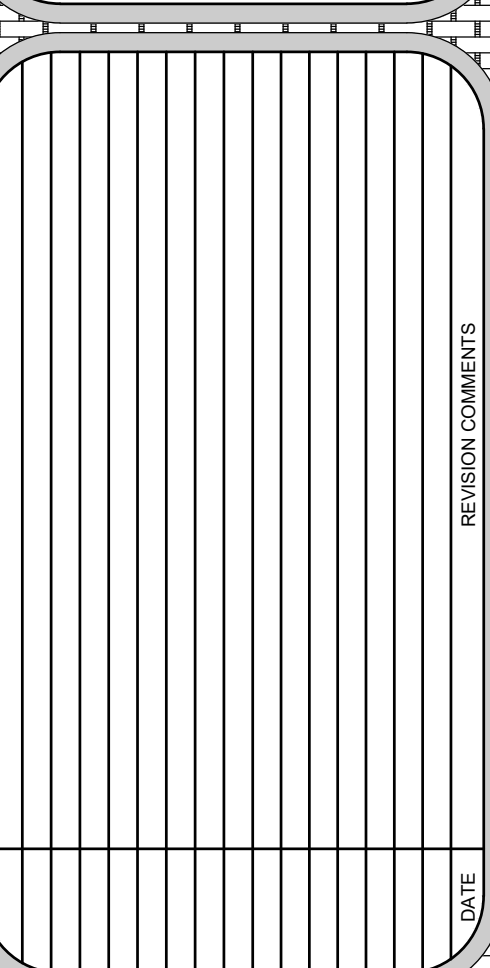

BECKER ROAD AT RIVERLAND

UTILITY PLAN

PORT ST. LUCIE
FLORIDA

J.R. HARRISON, P.E. (DATE)
#82270




10250 SW VILLAGE PARKWAY - SUITE 201
PORT SAINT LUCIE, FL 34987
772-462-2455

21-288

23 OF 31

THIS DOCUMENT, TOGETHER WITH THE CONCEPTS AND DESIGNS PRESENTED HEREIN, AS AN INSTRUMENT OF SERVICE, IS INTENDED ONLY FOR THE SPECIFIC PURPOSE AND CLIENT FOR WHICH IT WAS PREPARED. REUSE OF AND IMPROPER RELIANCE ON THIS DOCUMENT WITHOUT WRITTEN AUTHORIZATION AND ADOPTION BY EDC, INC. SHALL BE WITHOUT LIABILITY TO EDC, INC.

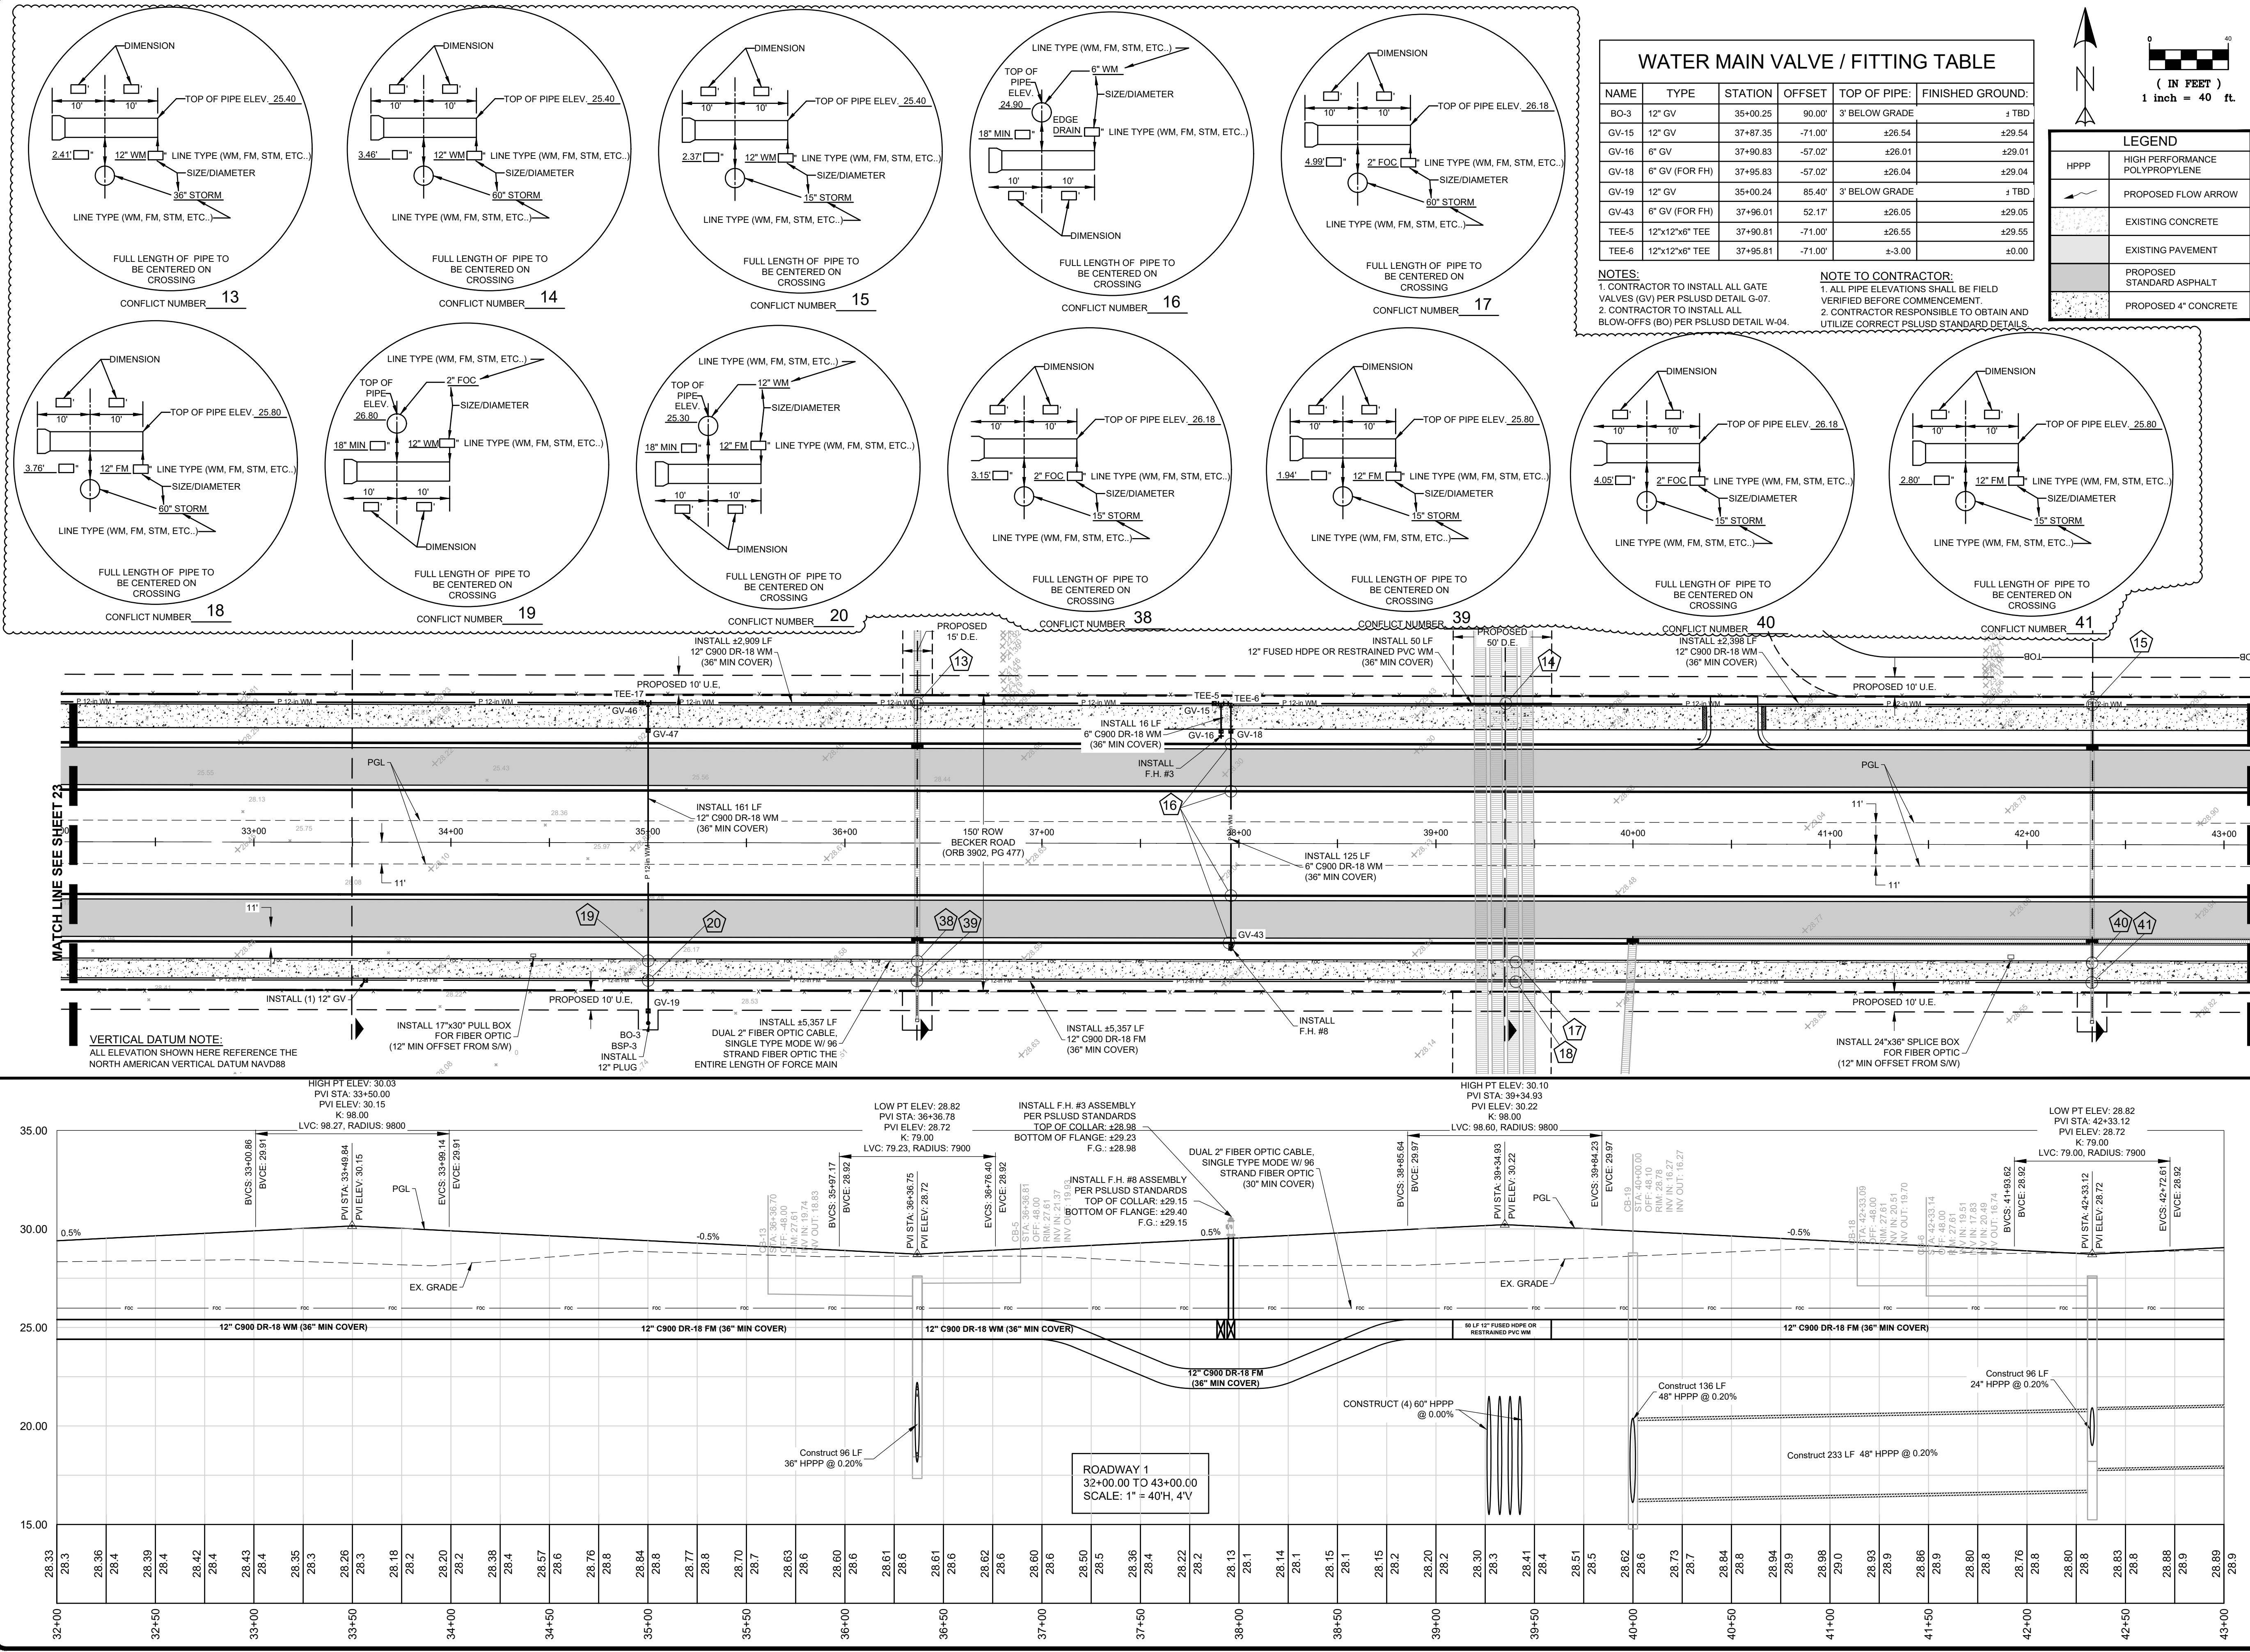

WATER MAIN VALVE / FITTING TABLE					
NAME	TYPE	STATION	OFFSET	TOP OF PIPE:	FINISHED GROUND:
BO-3	12" GV	35+00.25	90.00'	3' BELOW GRADE	± TBD
GV-15	12" GV	37+87.35	-71.00'	±26.54	±29.54
GV-16	6" GV	37+90.83	-57.02'	±26.01	±29.01
GV-18	6" GV (FOR FH)	37+95.83	-57.02'	±26.04	±29.04
GV-19	12" GV	35+00.24	85.40'	3' BELOW GRADE	± TBD
GV-43	6" GV (FOR FH)	37+96.01	52.17'	±26.05	±29.05
TEE-5	12"x12"x6" TEE	37+90.81	-71.00'	±26.55	±29.55
TEE-6	12"x12"x6" TEE	37+95.81	-71.00'	±3.00	±0.00

NOTES:
1. CONTRACTOR TO INSTALL ALL GATE VALVES (GV) PER PSLUSD DETAIL G-07.
2. CONTRACTOR TO INSTALL ALL BLOW-OFFS (BO) PER PSLUSD DETAIL W-04.

NOTE TO CONTRACTOR:
1. ALL PIPE ELEVATIONS SHALL BE FIELD VERIFIED BEFORE COMMENCEMENT.
2. CONTRACTOR RESPONSIBLE TO OBTAIN AND UTILIZE CORRECT PSLUSD STANDARD DETAILS.

LEGEND

HPPP	HIGH PERFORMANCE POLYPROPYLENE
PROPOSED FLOW ARROW	
EXISTING CONCRETE	
EXISTING PAVEMENT	
PROPOSED STANDARD ASPHALT	
PROPOSED 4" CONCRETE	

ENGINEERS & SURVEYORS ENVIRONMENTAL

10250 VILLAGE PARKWAY
SUITE 201
PORT ST. LUCIE, FL 34987
772-462-2455
www.edc-inc.com

F.B.P.E. CERTIFICATE OF AUTHORIZATION 9895
L.B. CERTIFICATE OF AUTHORIZATION 6096

DESIGNED BY: JRH
DRAWN BY: JLV
FILE NAME: 21-288-Submittal-10.dwg
LAYOUT: LAYOUT (3)
AS SHOWN: SCALE
DATE: 14JUNE22

REVISION COMMENTS

DATE

BECKER ROAD AT RIVERLAND

UTILITY PLAN

FLORIDA



PORT ST. LUCIE

J.R. HARRISON, P.E. (DATE) #82270


10250 SW VILLAGE PARKWAY, SUITE 201
PORT SAINT LUCIE, FL 34987
772-462-2455

21-288

24 OF 31

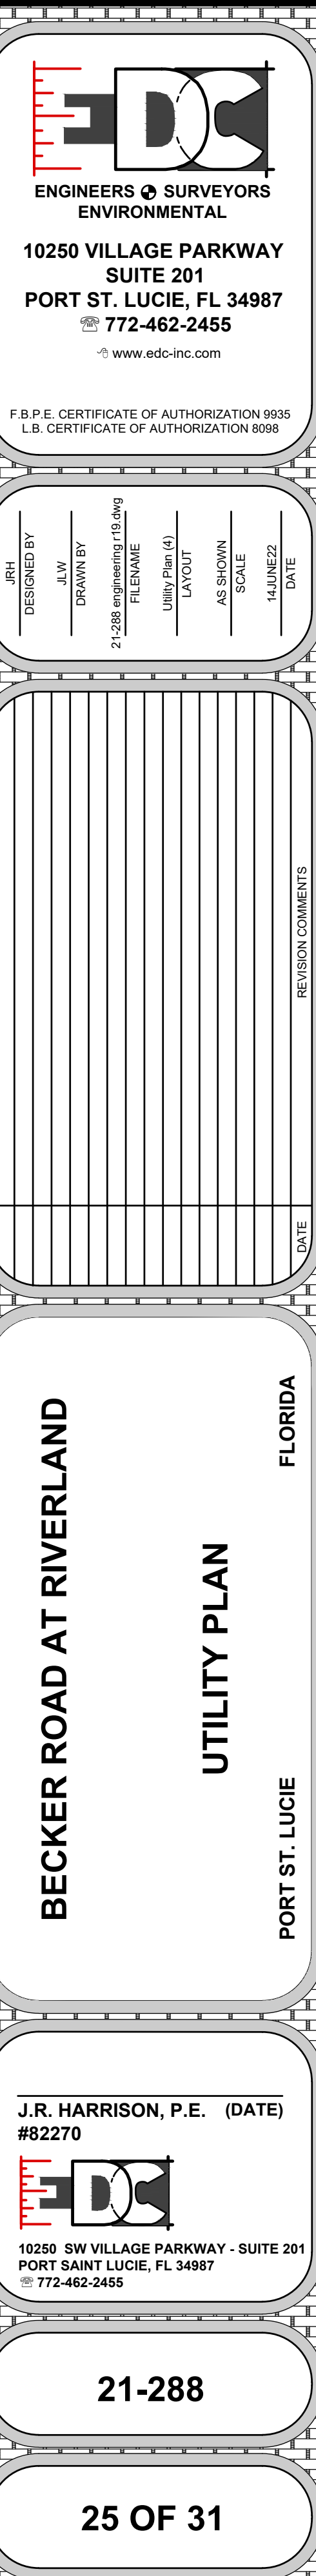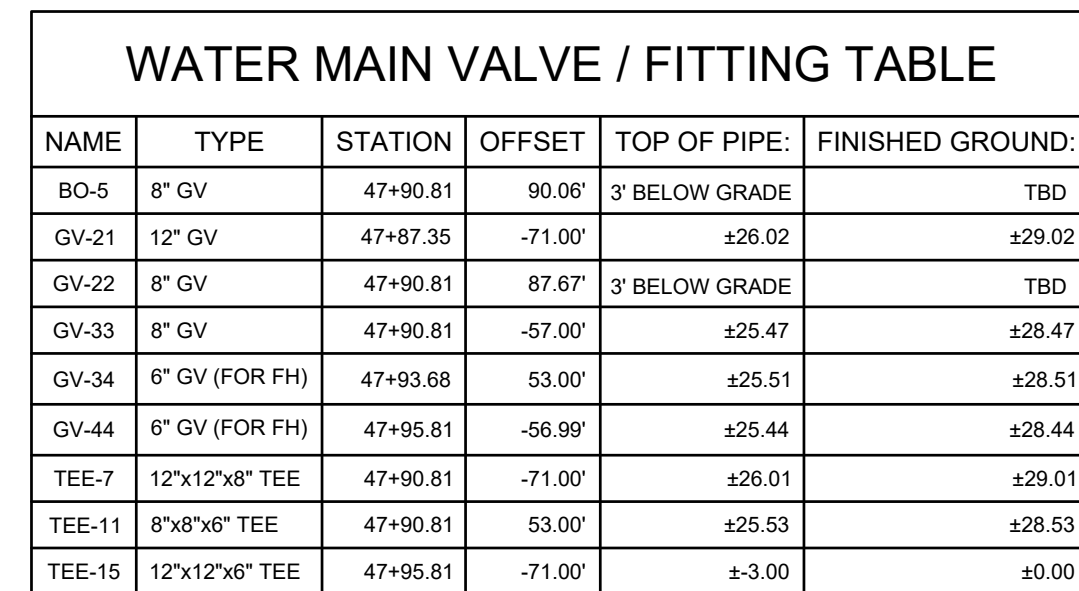

THIS DOCUMENT, TOGETHER WITH THE CONCEPTS AND DESIGNS PRESENTED HEREIN, AS AN INSTRUMENT OF SERVICE, IS INTENDED ONLY FOR THE SPECIFIC PURPOSE AND CLIENT FOR WHICH IT WAS PREPARED. REUSE OF AND IMPROPER RELIANCE ON THIS DOCUMENT WITHOUT WRITTEN AUTHORIZATION AND ADOPTION BY EDC, INC. SHALL BE WITHOUT LIABILITY TO EDC, INC.

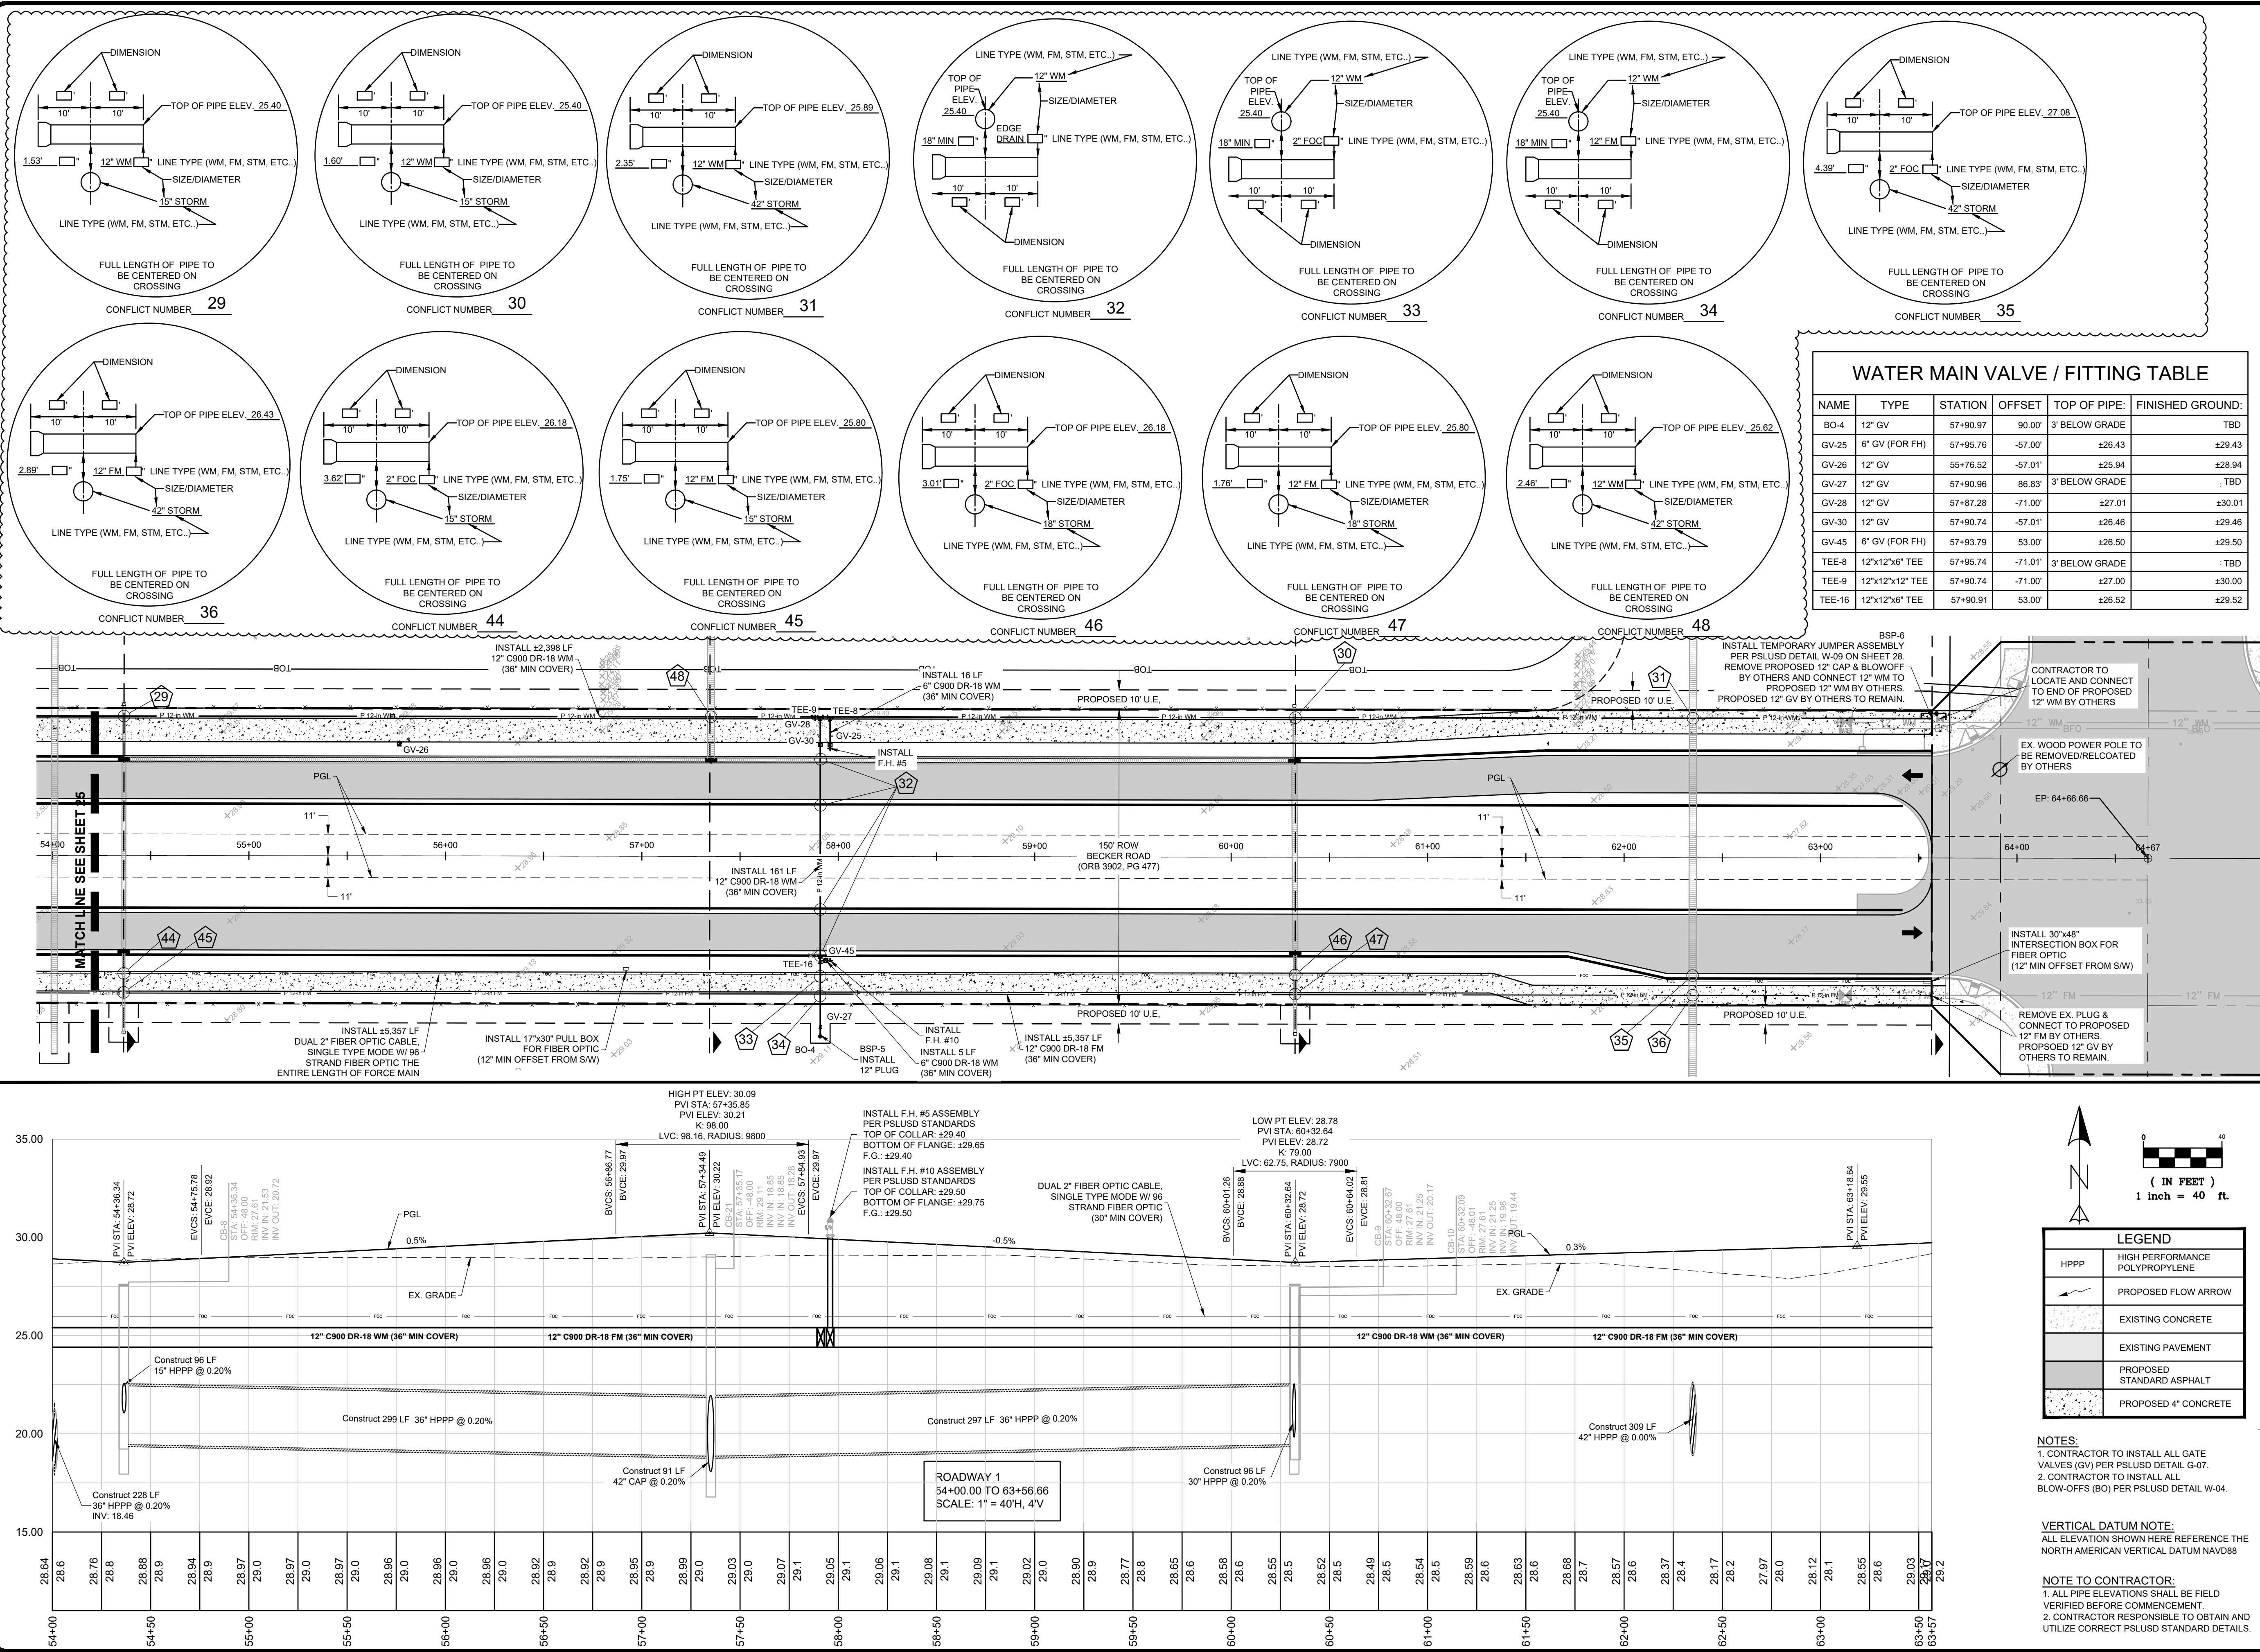

EDC
ENGINEERS & SURVEYORS
ENVIRONMENTAL

10250 VILLAGE PARKWAY
SUITE 201
PORT ST. LUCIE, FL 34987
772-462-2455
www.edc-inc.com

F.B.P.E. CERTIFICATE OF AUTHORIZATION 9935
L.B. CERTIFICATE OF AUTHORIZATION 8098

DESIGNED BY	DRAWN BY	CHECKED BY	DATE
JRH	JLV	JRH	7/2/2022
FILE NAME	UTILITY PLAN (5)	DATE	7/2/2022
SCALE	AS SHOWN	SCALE	1"=40'

NAME	TYPE	STATION	OFFSET	TOP OF PIPE	FINISHED GROUND
BO-4	12" GV	57+90.97	90.00'	3' BELOW GRADE	TBD
GV-25	6" GV (FOR FH)	57+95.76	-57.00'	±26.43	±29.43
GV-26	12" GV	55+76.52	-57.01'	±25.94	±28.94
GV-27	12" GV	57+90.96	86.83'	3' BELOW GRADE	TBD
GV-28	12" GV	57+87.28	-71.00'	±27.01	±30.01
GV-30	12" GV	57+90.74	-57.01'	±26.46	±29.46
GV-45	6" GV (FOR FH)	57+93.79	53.00'	±26.50	±29.50
TEE-8	12"x12"x6" TEE	57+95.74	-71.01'	3' BELOW GRADE	TBD
TEE-9	12"x12"x12" TEE	57+90.74	-71.00'	±27.00	±30.00
TEE-16	12"x12"x6" TEE	57+90.91	53.00'	±26.52	±29.52

BECKER ROAD AT RIVERLAND

UTILITY PLAN


FLORIDA

PORT ST. LUCIE

J.R. HARRISON, P.E. (DATE)
#92270

EDC

10250 VILLAGE PARKWAY - SUITE 201
PORT SAINT LUCIE, FL 34987
772-462-2455

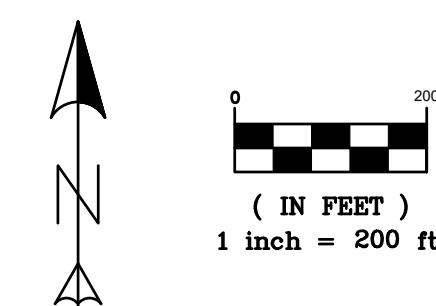

29 OF 31

Z:\EDC-2021\021-289 - Cd Homes - Becker Extension\ENGINEERING\AutoCAD\DWG\21-289 Engineering R19.dwg, Spec: 6/30/2021 4:23:45 PM, Jessica EDC, Inc.

THIS DOCUMENT, TOGETHER WITH THE CONCEPTS AND DESIGNS PRESENTED HEREIN, AS AN INSTRUMENT OF SERVICE, IS INTENDED ONLY FOR THE SPECIFIC PURPOSE AND CLIENT FOR WHICH IT WAS PREPARED. REUSE OF AND IMPROPER RELIANCE ON THIS DOCUMENT WITHOUT WRITTEN AUTHORIZATION AND ADOPTION BY EDC, INC. SHALL BE WITHOUT LIABILITY TO EDC, INC.

GENERAL NOTES

- ANY DISCREPANCIES ON THE DRAWINGS SHALL BE BROUGHT TO THE ATTENTION OF THE ENGINEER BEFORE COMMENCING WORK. NO FIELD CHANGE OR DEVIATIONS FROM THE DESIGN ARE TO BE MADE WITHOUT PRIOR APPROVAL OF THE ENGINEER.
 - THE CONTRACTOR SHALL CONTACT ENGINEER OF RECORD, THE APPROPRIATE GOVERNMENTAL, JURISDICTIONAL AGENCY AND ALL OTHER CONCERNED UTILITIES AT LEAST 2 FULL BUSINESS DAYS IN ADVANCE OF CONSTRUCTION OPERATIONS.
 - THE LOCATION AND SIZE OF ALL EXISTING UTILITIES SHOWN ON THE PLANS ARE APPROXIMATE AND ARE BASED ON THE BEST AVAILABLE INFORMATION. ADDITIONAL UTILITIES MAY EXIST WHICH ARE NOT SHOWN ON THE PLANS. THE CONTRACTOR SHALL BE RESPONSIBLE FOR PHYSICALLY LOCATING ALL EXISTING UTILITIES. THE CONTRACTOR SHALL VERIFY ALL UTILITIES BY ELECTRONIC METHODS AND BY HAND EXCAVATION IN COORDINATION WITH ALL UTILITY COMPANIES. PRIOR TO BEGINNING ANY CONSTRUCTION OPERATIONS, ANY AND ALL CONFLICTS OF EXISTING UTILITIES WITH PROPOSED IMPROVEMENTS SHALL BE RESOLVED BY THE ENGINEER AND THE OWNER PRIOR TO BEGINNING ANY CONSTRUCTION OPERATIONS. THIS WORK BY THE CONTRACTOR SHALL BE CONSIDERED INCIDENTAL TO THE CONTRACT AND NO ADDITIONAL COMPENSATION SHALL BE ALLOWED.
 - PROJECT SUPERINTENDENT: THE CONTRACTOR SHALL PROVIDE A QUALIFIED SUPERINTENDENT TO REMAIN ON THE JOB SITE AT ALL TIMES WHEN WORK IS BEING PERFORMED. THE SUPERINTENDENT SHALL BE PRESENT AT THE PRE-CONSTRUCTION MEETING. THE CONTRACTOR SHALL NOTIFY THE OWNER BY LETTER, PRIOR TO THE PRE-CONSTRUCTION MEETING, APPOINTING THE SUPERINTENDENT FOR THIS PROJECT INCLUDING A FORMAL RESUME SHOWING QUALIFICATIONS.
 - IT IS THE RESPONSIBILITY OF THE CONTRACTOR TO ENSURE HIS COMPLETE FAMILIARITY WITH THE PROJECT SITE AND COMPONENTS TO INCLUDE SUBSURFACE CONDITIONS OF SOIL AND GROUNDWATER TABLE. BY SUBMITTAL OF A BID FOR THIS PROJECT, THE CONTRACTOR ACKNOWLEDGES HIS COMPLETE UNDERSTANDING AND RESPONSIBILITIES WITH RESPECT TO THE CONSTRUCTION ACTIVITIES REQUIRED UNDER THE SCOPE OF THIS PROJECT.
 - THE "TRENCH SAFETY ACT" SHALL BE INCORPORATED INTO THIS CONTRACT AS ENHANCED BY THE LEGISLATURE OF THE STATE OF FLORIDA TO BE IN EFFECT AS OF OCTOBER 1, 1990.
 - AS-BUILT PLANS: THE CONTRACTOR SHALL PROVIDE ONE (1) DIGITAL FORMAT (CAD & PDF) AND FOUR (4) BLACK LINE COPIES OF A CERTIFIED AS-BUILT SURVEY. DRAWINGS SHALL BE IN STATE PLANE COORDINATES AND MEET ALL AUTHORITIES HAVING JURISDICTION (AHJ) REQUIREMENTS. DRAWINGS SHALL BEAR THE ORIGINAL SIGNATURE AND EMBOSSED SEAL OF THE SURVEYOR AND SHALL BE SUBMITTED AFTER THE COMPLETION OF CONSTRUCTION, BUT PRIOR TO FINAL APPROVAL. THE AS-BUILT SURVEY SHALL BE PREPARED IN PLAN AND PROFILE FORMAT BY A LICENSED PROFESSIONAL LAND SURVEYOR REGISTERED IN THE STATE OF FLORIDA AND SHALL COMPLY WITH APPLICABLE PROVISIONS OF THE FLORIDA ADMINISTRATIVE CODE AND CHAPTER 472 OF THE FLORIDA STATUTES. THE DRAWINGS SHALL BE AT A SCALE COMPARABLE TO THE DESIGN DRAWINGS PREPARED BY THE ENGINEER AND SHALL REFERENCE THE BASE LINE OF SURVEY APPEARING ON THE ENGINEERING DRAWINGS. THE HORIZONTAL AND VERTICAL LOCATION OF ALL CONSTRUCTED ITEMS SHOWN ON THESE PLANS AND ALL IMPROVEMENTS SHALL BE ACCURATELY DEPICTED TO SCALE AND SHALL BE IDENTIFIED RELATIVE TO THE BASE LINE AND TO READILY IDENTIFIABLE PERMANENT OR SEMI-PERMANENT REFERENCE POINTS EXISTING AFTER THE COMPLETION OF CONSTRUCTION. LOCATIONS SHALL BE SHOWN FOR ALL FITTINGS, VALVES, HYDRANTS, MANHOLES, SAMPLE POINTS, AIR RELEASES, ETC., BOTH HORIZONTAL AND VERTICAL, AND THE LOCATION OF THE MAIN AT EACH BASELINE STATION AS SHOWN ON THE PLANS (100 FEET MAXIMUM) BOTH HORIZONTAL AND VERTICAL. UNDERGROUND FACILITIES (I.E., DRAINAGE, GAS, ELECTRIC, TELEPHONE, ETC.) CROSSING THE MAINS SHALL BE ACCURATELY SHOWN HORIZONTAL AND VERTICAL AND IDENTIFY SIZE, TYPE, FACILITY MATERIAL AND CLEARANCE. ALL INFORMATION SHALL BE BASED UPON MEASUREMENTS AND OBSERVATIONS MADE IN THE FIELD BY THE SURVEYOR CERTIFYING THE SURVEY OR BY PERSONNEL UNDER HIS EMPLOYMENT, DIRECTION AND SUPERVISION. THE COST FOR PREPARING AND MAINTAINING THE AS-BUILT PLANS SHALL BE BORNE BY THE CONTRACTOR.
 - THE CONTRACTOR SHALL PREPARE A PLAN SHOWING THE SCHEDULE OF WORK, INCLUDING A HIGHLIGHTED PLAN SHOWING THE ORDER OF CONSTRUCTION WHICH WILL FACILITATE MAINTAINING EXISTING SERVICES DURING CONSTRUCTION. THIS PLAN SHALL BE IN ACCORDANCE WITH THE FLORIDA DEPARTMENT OF TRANSPORTATION MAINTENANCE OF TRAFFIC AND STAGING PLAN.
 - ALL CONSTRUCTION TO BE IN ACCORDANCE WITH FLORIDA DEPARTMENT OF TRANSPORTATION, DESIGN STANDARDS DATED 2000-21, AND STANDARD SPECIFICATIONS FOR ROADWAY AND BRIDGE CONSTRUCTION DATED 2020. UTILITY CONSTRUCTION TO CONFORM TO THE PLSUSD UTILITY STANDARDS MANUAL DATED 2019.
 - ALL UNDERGROUND MUNICIPAL UTILITIES, IRRIGATION, FIBER OPTIC, TELEPHONE, FPL, LOCAL CABLE AND ALL OTHER LOCAL UTILITY COMPANY LOCATIONS SHOWN ARE TAKEN FROM INFORMATION PROVIDED BY THAT UTILITY COMPANY. THESE LOCATIONS HAVE NOT BEEN VERIFIED IN THE FIELD. THE CONTRACTOR IS RESPONSIBLE FOR VERIFYING ALL UTILITY LOCATIONS PRIOR TO CONSTRUCTION. THE CONTRACTOR SHALL EXPOSE ALL CROSSINGS WITH PUBLIC & PRIVATE UTILITIES PRIOR TO BEGINNING CONSTRUCTION AND LAYOUT OF PIPE. THE CONTRACTOR SHALL USE EXTREME CAUTION WITHIN THE VICINITY OF PUBLIC & PRIVATE UTILITY FACILITIES. THE CONTRACTOR WILL REQUEST THE PRESENCE OF THE RESPECTIVE UTILITY REPRESENTATIVES DURING CONSTRUCTION IN THE VICINITY OF THEIR FACILITIES EVEN IF A PROFILE OF THE UTILITY FACILITIES IS PROVIDED IN THESE DRAWINGS. THE CONTRACTOR IS RESPONSIBLE FOR CONTACTING THE PUBLIC & PRIVATE UTILITIES AND VERIFYING / OBTAINING THE LOCATION(S) OF THESE FACILITIES.
- ALL CITY OWNED UTILITIES

CITY OF PORT ST. LUCIE

UTILITY SYSTEMS DEPARTMENT

(772) 871-7315
- ANY NGVD 29 AND NAVD 88 MONUMENT WITHIN THE LIMITS OF CONSTRUCTION IS TO BE PROTECTED. IF IN DANGER OF DAMAGE, THE CONTRACTOR SHOULD NOTIFY:

GEODETIC INFORMATION CENTER

ATTN: MARK MAINTENANCE CENTER

ATTN: MCG - 162

6001 EXECUTIVE BOULEVARD

ROCKVILLE, MD 20862

TELEPHONE: (301) 443-8319
 - CITY OF PORT ST. LUCIE
 - PUBLIC WORKS DEPARTMENT
 - ATTN: RICK COMPITELLO, CITY SURVEYOR
 - 121 S.W. PORT ST. LUCIE BLVD, BUILDING B
 - PORT ST. LUCIE, FL 34984
- CONTRACTOR TO UTILIZE "APPROVED FOR CONSTRUCTION" PLANS ONLY. ANY PLANS NOT "APPROVED FOR CONSTRUCTION" SHALL BE CONSIDERED PRELIMINARY AND SHOULD NOT BE USED FOR BIDDING OR CONSTRUCTION.
 - SHOP DRAWINGS FOR ALL STRUCTURES SHALL BE SUBMITTED TO ENGINEER FOR REVIEW AND APPROVAL PRIOR TO ORDERING.
 - SHOP DRAWINGS ARE REQUIRED ON ALL STRUCTURES. THE ENGINEER REQUIRES FIVE (5) BUSINESS DAYS TO REVIEW SHOP DRAWINGS AFTER RECEIPT. ADDITIONAL TIME MAY BE REQUIRED IF LOCAL GOVERNMENT OR MUNICIPALITIES REQUIRE AN INTERNAL REVIEW AND APPROVAL PROCESS.
 - CONCRETE SHALL BE CLASS 1 - 3,000 PSI MINIMUM COMPRESSIVE STRENGTH UNLESS NOTED OTHERWISE. REINFORCING SHALL BE GRADE 60 DEFORMED STEEL BARS IN ACCORDANCE ASTM A-615.
 - CONTRACTOR SHALL PROTECT ALL EXISTING ABOVE OR UNDERGROUND STRUCTURES, LANDSCAPE FEATURES, TREES AND UTILITIES NOT SHOWN ON THE PLANS. THE CONTRACTOR SHALL REPAIR OR REPLACE ANY ITEM DAMAGED BY CONSTRUCTION ACTIVITY TO MEET ALL APPLICABLE CURRENT CODES. ANY REPAIRED / REPLACED ITEMS ARE SUBJECT TO REVIEW AND APPROVAL BY APPLICABLE LOCAL JURISDICTIONAL AGENCY.
 - ALL PROPOSED UTILITY MATERIALS, CONSTRUCTION METHODS, TESTING AND DISINFECTION SHALL CONFORM TO THE REQUIREMENTS OF THE CURRENT LOCAL UTILITY COMPANY STANDARDS AND AWWA CURRENT STANDARD. IT SHALL BE THE RESPONSIBILITY OF THE CONTRACTOR TO OBTAIN AND UTILIZE A CURRENT COPY OF THE PLSUSD SPECIFICATIONS AND ENSURE ALL CONSTRUCTION IS IN ACCORDANCE WITH THEIR STANDARDS. ANY CONFLICT WITH THE CONSTRUCTION DRAWINGS AND THE LOCAL UTILITY COMPANY SHALL BE RESOLVED UTILIZING THE MOST STRINGENT DIRECTIONS.
 - ALL HORIZONTAL AND VERTICAL SURVEY CONTROL POINTS SHALL BE PROTECTED AND UNDISTURBED. IF IN THE EVENT THAT A CONTROL POINT IS DESTROYED OR DESTROYED, THE POINT SHALL BE RE-ESTABLISHED BY A FLORIDA REGISTERED LAND SURVEYOR. THE METHOD TO RE-ESTABLISH THE POINT SHALL BE APPROVED BY THE CITY / COUNTY ENGINEER AT THE EXPENSE OF THE CONTRACTOR.
 - THE CONTRACTOR SHALL PREPARE A COMPLETE VIDEO RECORD OF THE PROJECT SITE BEFORE BEGINNING ANY WORK. THE VIDEO RECORD SHALL INCLUDE ALL ROADWAY, DRAINAGE AND UTILITIES PORTS OF CONNECTION AND SHALL EXTEND A MINIMUM OF 1800 FEET BEYOND THE WORK LIMITS TO DOCUMENT THE EXISTING CONDITIONS. THE CONTRACTOR SHALL ALSO VIDEO DOCUMENT ALL HAUL ROUTES NEEDED FOR THE OFF-SITE MOVEMENT OF EARTHWORK. COPIES OF THE VIDEO RECORD SHALL BE PROVIDED TO THE ENGINEER OF RECORD AND THE OWNER PRIOR TO SUBMITTAL OF THE FIRST PAY REQUEST. IF DAMAGE TO EXISTING INFRASTRUCTURE IS RECOGNIZED DURING THE COURSE OF THE PROJECT AND CANNOT BE IDENTIFIED AS A PRE-CONSTRUCTION CONDITION ON THE VIDEO RECORD, THE CONTRACTOR MAY BE REQUIRED TO MAKE PROPER REPAIRS.
 - THE CONTRACTOR SHALL VIDEO TAPE THE EXTERIOR AND REAR YARDS OF ALL HOUSES / BUSINESSES IN THE PROJECT AREA.
 - THE CONTRACTOR WILL BE REQUIRED TO SUPPLY A MATERIALS LIST, IF REQUIRED BY THE AUTHORITY HAVING JURISDICTION, OUTLINING THE APPURTENANCES BEING CONVEYED TO THE AUTHORITY HAVING JURISDICTION. THIS MATERIALS LIST MUST BE ITEMIZED TO REFLECT QUANTITIES AND ITEMIZED COSTS. THE CONTRACTOR WILL BE REQUIRED TO SUPPLY AN EXECUTED CONTRACTORS AFFIDAVIT AND RELEASE OF LIEN PRIOR TO FINAL CERTIFICATION BY ENGINEER.
- ### PAVING, GRADING AND DRAINAGE NOTES
- ALL UNSUITABLE MATERIALS, SUCH AS MUCK, ORGANIC MATERIAL AND OTHER DELETERIOUS MATERIAL, AS CLASSIFIED BY AASHTO M-145, FOUND SHALL BE REMOVED DOWN TO ROCK OR SUITABLE MATERIAL, AND REPLACED WITH THE SPECIFIED FILL MATERIAL. INIMUM 12 INCH LIFTS COMPACTED TO NOT LESS THAN 100% MAXIMUM DRY DENSITY AT OPTIMUM MOISTURE IN ACCORDANCE WITH AASHTO T-99. THICKNESS OF LAYERS MAY BE INCREASED, PROVIDED THAT THE EQUIPMENT AND METHODS USED ARE PROVEN BY FIELD DENSITY TESTING AND CAPABLE OF COMPACTING THICK LAYERS TO SPECIFIED DENSITIES.
 - ALL AREAS SHALL BE CLEARED AND GRUBBED PRIOR TO CONSTRUCTION. THIS SHALL CONSIST OF THE COMPLETE REMOVAL AND DISPOSAL OF ALL TREES, BRUSH, STUMPS, GRASS, WEEDS, RUBBISH AND ALL OTHER OBSTRUCTIONS RESTING ON, OR PROTRUDING THROUGH THE SURFACE OF THE EXISTING GROUND TO A DEPTH OF ONE (1) FOOT. ITEMS DESIGNATED TO REMAIN, TO BE RELOCATED, OR TO BE ADJUSTED SHALL BE SO DESIGNATED ON THE DRAWINGS.
 - FILL MATERIAL SHALL BE CLASSIFIED AS A-1, A-3, OR A-2-4 IN ACCORDANCE WITH AASHTO M-145 AND SHALL BE FREE FROM VEGETATION AND ORGANIC MATERIAL NOT MORE THAN 12% BY WEIGHT OF FILL MATERIAL SHALL PASS THE NO. 200 SIEVE.
 - THE CONTRACTOR SHALL BE RESPONSIBLE FOR PROVIDING CERTIFIED MATERIAL TEST RESULTS TO THE ENGINEER OF THE RECORD PRIOR TO THE RELEASE OF FINAL CERTIFICATION BY THE ENGINEER. TEST RESULTS MUST INCLUDE, BUT MAY NOT BE

- LIMITED TO, DENSITIES FOR SUBGRADE AND BASE DENSITIES AT UTILITY CROSSINGS, MANHOLES, INLETS, AND STRUCTURES. TEST SHALL INCLUDE ASPHALT GRADATION REPORTS, CONCRETE CYLINDERS, ETC. DENSITY TESTS SHALL BE PERFORMED AT THREE (3) LOCATIONS AROUND ANY STRUCTURE. BEGIN TESTING IN THE FIRST FOOT ABOVE THE BOTTOM OF THE STRUCTURE AND THEN EVERY TWO FEET TO WITHIN TWO FEET OF THE FINISH GRADE. THESE DENSITY REQUIREMENTS ARE THE MINIMUM. THE CONTRACTOR SHALL VERIFY DENSITY REQUIREMENTS AND PROTOCOLS WITH THE LOCAL APPROVING AUTHORITY PRIOR TO CONSTRUCTION OR BIDDING OF THE PROJECT.
- ALL INLETS AND PIPE SHALL BE PROTECTED DURING CONSTRUCTION TO PREVENT SILTATION IN THE DRAINAGE SYSTEMS BY WAY OF TEMPORARY PLUGS AND PLYWOOD OR PLASTIC COVERS OVER THE INLETS. THE ENTIRE DRAINAGE SYSTEMS SHALL BE CLEARED OF ALL DEBRIS PRIOR TO FINAL ACCEPTANCE. ALL CONCRETE SHALL BE A MINIMUM 3,000 PSI. SOME LOCAL GOVERNMENT STORMWATER MANAGEMENT AND PROTOCOLS OF THE STORM SEWER. CONTRACTOR SHOULD BE KNOWLEDGEABLE OF THIS REQUIREMENT PRIOR TO BIDDING OF THE PROJECT.
- ALL PROPOSED ELEVATIONS REFER TO FINISHED GRADES.

STORM SEWER NOTES

- STANDARD SEPARATION FOR ALL WATER AND/OR WASTEWATER MAINS, HORIZONTAL AND VERTICAL, SHALL BE PER DEF REQUIREMENTS, PROVISIONS OF F.A.C. RULE 62.804 AND TEN STATES STANDARD OR LOCAL MUNICIPALITIES, WHICHEVER IS MORE STRINGENT.
- ALL DISTURBED OUTFALL DRAINAGE AREAS SHALL BE SODDED UPON COMPLETION OF GRADING AFTER AS-BUILT GRADE ELEVATIONS ARE APPROVED BY THE ENGINEER.
- PRIOR TO FINAL PAYMENT FOR RETENTION, DETENTION AND DRAINAGE DITCH QUANTITIES, ALL SLOPES AND SWALES SHALL BE SODDED TO AVOID EROSION.
- THERE IS TO BE NO OFF-SITE HAULING WITHOUT PRIOR APPROVAL AND ALL EXCAVATED MATERIAL SHALL BE USED ON-SITE. COORDINATION WITH THE OWNER IS REQUIRED FOR THE REMOVAL OF ANY UNSUITABLE MATERIALS.
- THE CONTRACTOR SHALL CONSTRUCT THE STORMWATER MANAGEMENT SYSTEM IN A MANNER SO AS TO MINIMIZE ANY ADVERSE IMPACTS OF THE WORKS ON FISH, WILDLIFE, NATURAL ENVIRONMENTAL VALUES AND WATER QUALITY ON OR OFF-SITE. THE CONTRACTOR SHALL INSTITUTE NECESSARY MEASURES DURING THE CONSTRUCTION PERIOD, INCLUDING FULL COMPACTION OF ANY FILL MATERIAL PLACED AROUND NEWLY INSTALLED STRUCTURES TO REDUCE EROSION, TURBIDITY, NUTRIENT LOADING AND SEDIMENTATION IN THE RECEIVING WATERS.
- WITHIN THIRTY (30) DAYS AFTER COMPLETION OF CONSTRUCTION OF THE SURFACE WATER MANAGEMENT SYSTEM, THE CONTRACTOR SHALL ASSIST THE DESIGN ENGINEER TO PROVIDE A WRITTEN STATEMENT OF COMPLETION AND CERTIFICATION BY A FLORIDA PROFESSIONAL ENGINEER. THESE STATEMENTS MUST SPECIFY THE ACTUAL DATE OF CONSTRUCTION COMPLETION AND MUST CERTIFY THAT ALL FACILITIES HAVE BEEN CONSTRUCTED IN SUBSTANTIAL CONFORMANCE WITH THE PLANS AND SPECIFICATIONS. THE CONSTRUCTION COMPLETION CERTIFICATION MUST INCLUDE, AT A MINIMUM EXISTING ELEVATIONS, LOCATIONS AND DIMENSIONS OF THE COMPONENTS OF THE SURFACE WATER MANAGEMENT FACILITIES. ADDITIONALLY, IF DEVIATIONS FROM THE APPROVED DRAWINGS ARE DISCOVERED DURING THE CERTIFICATION PROCESS, THE CERTIFICATION MUST BE ACCOMPANIED BY A COPY OF THE APPROVED PERMIT DRAWINGS WITH DEVIATIONS NOTED. SEE ALSO AS-BUILT REQUIREMENTS.
- A STABLE PERMANENT AND ACCESSIBLE ELEVATION REFERENCE SHALL BE ESTABLISHED ON OR WITHIN ONE HUNDRED (100) FEET OF ALL PERMITTED DISCHARGE STRUCTURES NO LATER THAN THE SUBMISSION OF THE CERTIFICATION TO THE WATER MANAGEMENT DISTRICT. THE LOCATION OF THE ELEVATION REFERENCE MUST BE NOTED ON OR WITHIN THE CERTIFICATION REPORT.
- THE CONTRACTOR SHALL BE RESPONSIBLE FOR THE CORRECTION OF ANY EROSION OR SHOALING OF THE WATER QUALITY MANAGEMENT SYSTEM.
- INLETS (PER FOOT ROAD AND BRIDGE CONSTRUCTION SPECIFICATIONS 425 / 430): INCLUDES THE LIST OF MATERIALS / INSTALLATION / DEWATERING STABILIZATION / AS-BUILT SURVEYING / TESTING. ALL STRUCTURES WILL REQUIRE THREE (3) COMPACTION TESTS AT DIFFERENT LOCATIONS AND UNDER STRUCTURES OR PER LOCAL APPROVING AUTHORITY, WHICHEVER IS MORE STRINGENT.
- PIPE CULVERTS AND STORM SEWERS SHALL BE CONSTRUCTED AND INSTALLED IN ACCORDANCE WITH SECTION 430 FOOT STANDARD SPECIFICATIONS FOR ROAD AND BRIDGE CONSTRUCTION.
- HDPE (HIGH DENSITY POLYETHYLENE) CULVERT SHALL BE N-12 INSTALLED PER MANUFACTURER RECOMMENDATIONS. MANUFACTURER IS ADS (ADVANCED DRAINAGE SYSTEMS, INC.) AIR ENTRENCHED PIPE.
- REINFORCED CONCRETE PIPE SHALL BE ASTM C-76 CLASS III IN ACCORDANCE WITH SECTION 941 OF THE FOOT STANDARD SPECIFICATIONS.

FILTER FABRIC (STORM PIPE JOINTS)

THE CONTRACTOR SHALL WRAP ALL STORM PIPE JOINTS. CONSTRUCTION SHALL BE PER F.D.O.T. INDEX NO. 430-001 WITH WOVEN GEOTEXTILE TYPE D-3 (F D.O.T. SECTION 985), SECURED W / STRAPPING. ALL JOINTS SHALL BE WRAPPED FOR A MINIMUM OF 18 INCHES FROM THE BAND OR JOINT OR BELL AND SPIGOT AS APPLICABLE.

DEWATERING

STORM SEWER PIPES AND STRUCTURES AND UTILITIES SHALL BE LAID "IN THE DRY", UNLESS OTHERWISE APPROVED IN WRITING BY THE UTILITY AND ENGINEER OF RECORD. THE CONTRACTOR, AT NO DIRECT COST TO THE OWNER, SHALL PERFORM ALL DEWATERING ACTIVITY. TRENCH EXCAVATIONS SHALL BE DEWATERED BY USING ONE OR MORE OF THE FOLLOWING METHODS: SOCK DRAINS, WELL POINT SYSTEM, PUMP PUMPS OR OTHER METHOD(S) AS APPROVED BY THE ENGINEER. DEWATERING SYSTEMS SHALL BE UTILIZED IN ACCORDANCE WITH GOOD STANDARD PRACTICE AND MUST BE EQUIPPED TO LOWER THE WATER LEVEL IN ADVANCE OF THE EXCAVATION AND MAINTAIN IT CONTINUOUSLY TO KEEP THE TRENCH BOTTOM AND SIDES FIRM AND DRY. IF THE MATERIAL ENCOUNTERED AT TRENCH GRADE IS SUITABLE FOR THE PASSAGE OF WATER WITHOUT DESTROYING THE SIDES OR UTILITY FOUNDATION OF THE TRENCH, PUMPS MAY BE PROVIDED AT INTERVALS AT THE SIDE OF THE MAIN TRENCH EXCAVATION, WITH PUMPS USED TO LOWER THE WATER LEVEL BY TAKING THEIR SUCTION FROM SAID PUMPS. DISCHARGE FROM DEWATERING SHALL BE DISPOSED OF IN SUCH A MANNER THAT IT WILL NOT INTERFERE WITH NORMAL DRAINAGE OF THE AREA IN WHICH THE WORK IS BEING PERFORMED. CREATE A PUBLIC NUISANCE OR FORM PONDING. ALL DISCHARGE SHALL BE IN ACCORDANCE WITH ANY SFWM ISSUED PERMITS. THE OPERATIONS SHALL NOT CAUSE INJURY TO ANY PORTION OF THE WORK COMPLETED OR IN PROGRESS OR TO THE SURFACE OF STREETS OR TO PRIVATE PROPERTY. THE ENGINEER OF RECORD AND NECESSARY REGULATORY AGENCIES, PRIOR TO CONSTRUCTION, SHALL APPROVE THE PROPOSED DEWATERING METHOD(S) AND SCHEDULE. ADDITIONALLY, WHERE PRIVATE PROPERTY WILL BE INVOLVED, THE CONTRACTOR SHALL OBTAIN ADVANCE PERMISSION FROM THE PROPERTY OWNER.

CONFLICTS

IT SHALL BE THE RESPONSIBILITY OF THE CONTRACTOR TO BECOME ACQUAINTED WITH EXISTING CONDITIONS AND TO LOCATE STRUCTURES AND STORM PIPES ALONG THE PROPOSED STORM PIPE ALIGNMENT IN ORDER TO AVOID CONFLICTS. WHERE ACTUAL CONFLICTS ARE UNAVOIDABLE, WORK SHALL BE COORDINATED WITH THE FACILITY OWNER AND PERFORMED SO AS TO CAUSE AS LITTLE INTERFERENCE AS POSSIBLE WITH THE SERVICE RENDERED BY THE FACILITY DISTURBED. ALL AFFECTED UTILITIES SHALL BE NOTIFIED PRIOR TO EXCAVATION IN THEIR VICINITY. CONTRACTOR TO POTHOLE ALL CONFLICTS OF EXISTING UTILITIES AND PROPOSED IMPROVEMENTS AT LEAST 10 DAYS PRIOR TO CONSTRUCTION TO CONFIRM CONFLICT RESOLUTION SHOWN ON THE PLANS.

SOD

- THE SOD SHALL BE CERTIFIED TO MEET FLORIDA STATE PLANT BOARD SPECIFICATIONS. ABSOLUTELY TRUE TO VARIETAL TYPE AND FREE FROM WEEDS, FUNGUS, INSECTS AND DISEASE OF ANY KIND. ALL SODDED AREAS SHALL BE GRASSED AS SPECIFIED ON PLANS AND SURVIVAL GUARANTEED FOR NINETY DAYS FROM DATE OF REPLACEMENT. SURVIVAL OF ALL RELOCATED TREES SHALL BE GUARANTEED FOR 1 YEAR AFTER TRANSPLANTING.
- SODDING SHALL CONSIST OF SITE PREPARATION, FURNISHING AND PLACING SOD, STAPLES AND FERTILIZER AND IRRIGATING AT THE RATES AND MANNER DESCRIBED IN THIS SPECIFICATION FOR THE DESIGNATED AREAS.
- UNLESS NOTED OTHERWISE ON LANDSCAPE PLANS, SOD SHALL BE ARGENTINE BAHIA GRASS AND SHALL BE 12-INCH BY 12-INCH SQUARES OR OTHER COMMERCIALY AVAILABLE RECTANGLES. THE SOD SHALL BE SUFFICIENTLY THICK (MINIMUM THICKNESS OF 2 INCHES) TO PROVIDE A DENSE STAND OF LIVE GRASS. THE SOD SHALL HAVE BEEN GROWN ON MINERAL SOIL. SOD SHALL BE LIVE, FRESH, AND UNINURED AT THE TIME OF PLANTING AND SHALL BE PROTECTED FROM DRYING OUT BY SHADING AND WATERING FROM THE TIME IT IS DUG UNTIL PLANTING.
- FERTILIZER SHALL BE EITHER IN THE LIQUID OR DRY FORM. FERTILIZER SHALL BE UNIFORM IN COMPOSITION, FREE-FLOWING AND SUITABLE FOR APPLICATION WITH STANDARD EQUIPMENT. THE FERTILIZER SHALL CONFORM TO THE FLORIDA FERTILIZER LAWS IN EFFECT ON THE DATE OF IT BEING PLACED AND SHALL BE DELIVERED IN BAGS, BOTTLES, DRUMS, OR OTHER CONVENIENT CONTAINERS, EACH FULLY LABELED AND BEARING THE NAME, TRADEMARK, ANALYSIS, AND WARRANTY OF THE PRODUCT. FERTILIZER SHALL HAVE AN AVAILABLE PLANT FOOD ANALYSIS OF 18-0-10 OR EQUIVALENT PLANT FOOD VALUE AND SHALL BE MIXED WITH THE TOP 3 TO 4 INCHES OF SOIL. FERTILIZER SHALL BE APPLIED AT THE RATE OF 1 POUND PER 1,000 SQ. FT. NOT TO EXCEED 2-4 LBS. PER YEAR. ALL FERTILIZERS MUST BE AT LEAST 80% SLOW RELEASE NITROGEN AND CONTAIN NO PHOSPHORUS UNLESS THE SITE HAS BEEN TESTED AND VERIFIED AS PHOSPHORUS DEFICIENT BY THE UF-IFAS EXTENSION OFFICE. ALL FERTILIZER APPLICATION SHALL BE IN ACCORDANCE WITH PORT ST. LUCIE CITY ORDINANCE 14-10.
- STAPLES FOR SOD PLACED ON SIDE SLOPES 3:1 & STEEPER SHALL BE BLACK IRON WIRE NOT SMALLER THAN 14 GAUGE, AND BENT FROM A LENGTH OF WIRE AT LEAST 25 INCHES LONG INTO A V WITH A 1 INCH WIDTH AT THE CROWN. COST OF STAPLES SHALL BE INCIDENTAL TO THE SOD UNIT PRICE.
- WATER USED FOR IRRIGATION MAY BE OBTAINED FROM ANY APPROVED SOURCE. IT SHALL BE FREE OF EXCESS AND HARMFUL CHEMICALS, ACIDS, ALKALIES, OR ANY SUBSTANCE, WHICH IS HARMFUL TO PLANT GROWTH.
- WHERE SODDING WILL BE DONE, ALL LOOSE ROCK, WOODY MATERIAL, AND OTHER OBSTRUCTIONS THAT WILL INTERFERE WITH SODDING SHALL BE REMOVED AND THE AREA SHALL BE REASONABLY SMOOTH AND UNIFORM. LIME AND FERTILIZER WILL BE APPLIED IN THE SAME QUALITY AND MANNER AS SPECIFIED BY THE MANUFACTURER.

- THE SOD STRIPS SHALL BE LAID IN A STAGGERED PATTERN WITH SNUG EVEN JOINTS. ALL JOINTS SHALL BE BUTTED TIGHT TO PREVENT VOIDS. IMMEDIATELY FOLLOWING SOD PLACEMENT, IT SHALL BE ROLLED OR TAMPED TO INSURE SOLID CONTACT OF ROOT MAT TO SOIL SURFACE. THE SOD SHALL BE SECURELY ANCHORED TO THE SOIL BY PINNING WITH STAPLES OR WOODEN PEGS WHEN PLACED ON SLOPES 3:1 OR STEEPER. COST OF STAPLES AND PEGS SHALL BE INCIDENTAL TO THE SOD UNIT PRICE. PIN OR PEG EACH SEPARATE PIECE OF SOD PLACED OR EVERY 3 FEET ALONG EACH CONTINUOUS STRIP OF SOD.

SOIL EROSION PLAN

- NO POLLUTION OR EROSION CAUSED BY THIS PROJECT WILL BE ALLOWED IN THE STORMWATER DRAINAGE SYSTEM. THE CONTRACTOR SHALL INSTALL ANY DEVICES NECESSARY TO PREVENT POLLUTION OR EROSION. THE COST OF POLLUTION AND EROSION CONTROL SHALL BE INCIDENTAL TO THE COST OF THE CONSTRUCTION.
- PRIOR TO CONSTRUCTION, THE CONTRACTOR SHALL SUBMIT A SITE SPECIFIC SOIL EROSION CONTROL PLAN. IN GENERAL, THE SOIL EROSION CONTROL PLAN SHALL REQUIRE THAT ALL ON-SITE SOILS REMAIN ON-SITE AND WILL NOT ERODE INTO THE ADJACENT ROADSIDE SWALES, ADJACENT PROPERTIES OR RETENTION DITCHES. ALL EXISTING SWALES SHALL REMAIN SODDED DURING CONSTRUCTION. THE CONTRACTOR SHALL SCARIFY ONLY AS NECESSARY TO CONSTRUCT THE PROJECT. THE CONTRACTOR SHALL PLACE VARIOUS PIPE WORK, AFTER PLACEMENT OF THE PIPE, THESE TRENCHES SHALL BE BACKFILLED AND COMPACTED TO 98% MODIFIED PROCTOR AASHTO T-180. PRIOR TO DISCHARGE FROM THE SITE, SILTATION BARRIERS SHALL BE UTILIZED AS PER THE MOST RECENT FLORIDA STORMWATER EROSION AND SEDIMENTATION CONTROL INSPECTOR'S MANUAL. THE DRAINAGE WHICH OUTFALLS TO THE RETENTION AREAS SHALL BE STABILIZED AND SODDED IMMEDIATELY UPON COMPLETION OF CONSTRUCTION, ANY DEWATERING OR PUMPING OF WATER INTO THE ROADSIDE SWALES OR RETENTION SWALES SHALL BE STAKED WITH SILTATION FENCES AS PER THE MOST RECENT FLORIDA STORMWATER EROSION AND SEDIMENTATION CONTROL INSPECTOR'S MANUAL TO AVOID FILLING THESE AREAS. UPON COMPLETION OF THE SITE WORK, ALL AREAS SHALL BE SODDED TO AVOID EROSION. CONTRACTOR IS REQUIRED TO COMPLY WITH ALL STATE WATER QUALITY CRITERIA. SPECIFICALLY, NO OFF-SITE DISCHARGES WILL BE ALLOWED WHICH EXCEED THE STATE TURBIDITY CRITERIA.

WATER QUALITY NOTES

- THE CONTRACTOR MUST MAINTAIN A COPY OF THE LATEST LOCAL WATER MANAGEMENT DISTRICT SURFACE WATER PERMIT, COMPLETE WITH ALL CONDITIONS, ATTACHMENTS, EXHIBITS AND PERMIT MODIFICATIONS IN GOOD CONDITION AT THE CONSTRUCTION SITE. THE COMPLETE PERMIT MUST BE AVAILABLE FOR REVIEW UPON REQUEST BY DISTRICT REPRESENTATIVES. THE CONTRACTOR SHALL REVIEW THE COMPLETE PERMIT PRIOR TO COMMENCEMENT OF THE ACTIVITY AUTHORIZED BY THE PERMIT.
- ALL ACTIVITIES SHALL BE IMPLEMENTED AS SET FORTH IN THE PLANS, SPECIFICATIONS AND PERFORMANCE CRITERIA AS APPROVED BY LOCAL SURFACE WATER PERMIT. ANY DEVIATION FROM THE PERMITTED ACTIVITY AND THE CONDITIONS FOR UNDERTAKING THAT ACTIVITY SHALL BE CONSIDERED A VIOLATION OF THE PERMIT. PRIOR TO ANY WORK COVERED BY A PERMIT FROM SOUTH FLORIDA WATER MANAGEMENT DISTRICT (SFWM), A NOTICE OF CONSTRUCTION COMMENCEMENT (FORM 0900) MUST BE SUBMITTED TO SFWM BY THE PERMITTEE OR AUTHORIZED AGENT.
- THE LOCAL WATER MANAGEMENT DISTRICT AUTHORIZED STAFF, UPON PROPER IDENTIFICATION, MUST BE GRANTED PERMISSION TO ENTER, INSPECT AND OBSERVE THE SYSTEM TO INSURE CONFORMITY WITH THE PLANS AND SPECIFICATIONS APPROVED BY THE PERMIT.
- PRIOR TO AND DURING CONSTRUCTION, THE CONTRACTOR SHALL IMPLEMENT AND MAINTAIN ALL EROSION AND SEDIMENT CONTROL MEASURES (BEST MANAGEMENT PRACTICES) REQUIRED TO RETAIN SEDIMENT ON-SITE AND TO PREVENT VIOLATIONS OF STATE WATER QUALITY STANDARDS. ALL BEST MANAGEMENT PRACTICES SHALL BE IN ACCORDANCE WITH THE SPECIFICATIONS IN CHAPTER 6 OF THE FLORIDA LAND DEVELOPMENT MANUAL, A GUIDE TO SOUND LAND AND WATER MANAGEMENT (FLORIDA DEPARTMENT OF ENVIRONMENTAL REGULATIONS 1988), WHICH ARE HEREBY INCORPORATED BY REFERENCE. UNLESS A PROJECT'S SPECIFIC EROSION AND SEDIMENT CONTROL PLAN IS APPROVED AS PART OF THE SFWM PERMIT, IN WHICH CASE THE PRACTICES MUST BE IN ACCORDANCE WITH THE PLAN, IF SITE'S SPECIFIC CONDITIONS REQUIRE ADDITIONAL MEASURES DURING ANY PHASE OF CONSTRUCTION OR OPERATION TO PREVENT EROSION OR CONTROL SEDIMENT, BEYOND THOSE SPECIFIED IN THE EROSION AND SEDIMENT CONTROL PLAN, THE CONTRACTOR SHALL IMPLEMENT ADDITIONAL BEST MANAGEMENT PRACTICES AS NECESSARY. IN ACCORDANCE WITH THE SPECIFICATIONS IN CHAPTER 6 OF THE FLORIDA LAND DEVELOPMENT MANUAL: A GUIDE TO SOUND LAND AND WATER MANAGEMENT (FLORIDA DEPARTMENT OF ENVIRONMENTAL REGULATION 1988), THE CONTRACTOR SHALL CORRECT ANY EROSION OR SHOALING THAT CAUSES ADVERSE IMPACTS TO THE WATER RESOURCES AT NO ADDITIONAL COST TO OWNER.
- WITHIN 30 DAYS AFTER COMPLETION OF THE STORMWATER SYSTEM, THE CONTRACTOR MUST ASSIST IN SUBMITTING TO THE SOUTH FLORIDA WATER MANAGEMENT DISTRICT THE FOLLOWING: DISTRICT FORM EN-45 (AS-BUILT CERTIFICATION BY A REGISTERED PROFESSIONAL), SIGN AND SEAL BY AN APPROPRIATE PROFESSIONAL REGISTERED IN THE STATE OF FLORIDA AND TWO SETS OF AS-BUILT DRAWINGS WHEN: A) REQUIRED BY A SPECIAL CONDITION OF THIS PERMIT; B) THE PROFESSIONAL USES AS-BUILT DRAWINGS TO SUPPORT THE AS-BUILT CERTIFICATION; OR C) WHEN THE COMPLETED SYSTEM SUBSTANTIALLY DIFFERS FROM PERMITTED PLANS. THIS SUBMITTAL WILL SERVE TO NOTIFY THE DISTRICT STAFF THAT THE SYSTEM IS READY FOR INSPECTION AND APPROVAL.
- STABILIZATION MEASURES SHALL BE INITIATED FOR EROSION AND SEDIMENT CONTROL ON DISTURBED AREAS AS SOON AS PRACTICABLE IN PORTIONS OF THE SITE WHERE ACTIVITIES HAVE TEMPORARILY OR PERMANENTLY CEASED, BUT IN NO CASE MORE THAN SEVEN (7) DAYS AFTER THE CONSTRUCTION ACTIVITY IN THAT PORTION OF THE SITE HAS TEMPORARILY OR PERMANENTLY CEASED.
- THE STORMWATER MANAGEMENT SYSTEM MUST BE COMPLETE IN ACCORDANCE WITH THE PERMITTED PLANS AND PERMIT CONDITIONS PRIOR TO THE INITIATION OF THE PERMITTED USE OF SITE INFRASTRUCTURE. THE SYSTEM MUST BE COMPLETED IN ACCORDANCE WITH THE PERMITTED PLANS AND PERMIT CONDITIONS PRIOR TO TRANSFERRING RESPONSIBILITY FOR OPERATION AND MAINTENANCE OF THE STORMWATER MANAGEMENT SYSTEM TO A RESPONSIBLE ENTITY.
- IF DEWATERING IS TO OCCUR DURING ANY PHASE OF CONSTRUCTION OR THEREAFTER AND THE SURFACE WATER PUMP(S), WELL(S) OR FACILITIES ARE CAPABLE OF WITHDRAWING ONE MILLION GALLONS OF WATER PER DAY OR MORE OR AN AVERAGE OF 1800,000 GALLONS PER DAY OR MORE OVER A YEAR AND ANY DISCHARGE IS TO BE OFF-SITE, THE CONTRACTOR MUST APPLY FOR AND OBTAIN A CONSUMPTIVE USE PERMIT (AOC-2) FROM THE SFWM. CONTRACTOR SHALL NOTIFY ENGINEER IF ADDITIONAL INFORMATION OR APPLICATION MATERIALS ARE NEEDED.
- WATER QUALITY MONITORING SHALL BE PERFORMED DAILY. SAMPLING SHALL BE PERFORMED IN THE MIDDLE OF ADJACENT CHANNELS MEASURING FOR TURBIDITY, 100 FEET UPSTREAM AND 100 FEET DOWNSTREAM OF DISCHARGES. WHEN TURBIDITY EXCEEDS 29 NTUS ABOVE BACKGROUND LEVELS AT A SAMPLE POINT 100 FEET UPSTREAM OF DISCHARGES AND / OR 0 NTUS ABOVE BACKGROUND LEVELS AT A SAMPLE POINT 100 FEET DOWNSTREAM OF DISCHARGES, WORK MUST CEASE AND REMEDIAL MEASURES MUST BE PERFORMED TO RETURN CONDITIONS TO ACCEPTABLE TURBIDITY LEVELS. CONTRACTOR MUST RECEIVE ENGINEER'S APPROVAL PRIOR TO RESTARTING WORK. SAMPLE POINT LOCATIONS ARE IDENTIFIED IN THE SFWMD PERMITS.
- THE CONTRACTOR SHALL PLACE TURBIDITY BARRIERS AT ALL OUTFALLS PRIOR TO CONSTRUCTION. ALL CUT / FILL WILL BE RELOCATED WITHIN THE EXISTING SITE AND THEREFORE HAULING OF MATERIAL WILL NOT BE REQUIRED, UNLESS APPROVED BY THE OWNER. CONTRACTOR SHALL INSTALL TURBIDITY CONTROL MEASURES PRIOR TO COMMENCEMENT OF CONSTRUCTION. MAINTAIN SAIL CONTROLS IN WORKING ORDER THROUGHOUT THE CONSTRUCTION PERIOD, ASSURE THAT TURBID DISCHARGES FROM THE PROJECT TO PROTECTED WATERS AND WETLANDS DO NOT EXCEED LIMITS STATED IN NOTE 9 AND REMOVE SAID CONTROLS AFTER COMPLETION OF CONSTRUCTION.

EARTHWORK AND RELATED OPERATIONS

PLEASE REFER TO AACE GEOTECH REPORT BY OTHERS.

- THE CONTRACTOR SHALL PROVIDE A QUALITY CONTROL PLAN FOR MONITORING OF ALL EARTHWORK AND RELATED OPERATIONS. THE QUALITY CONTROL PLAN SHALL INCLUDE AS A MINIMUM, ALL TESTS THAT WILL BE PERFORMED INCLUDING THE PROPOSED TEST FREQUENCIES, ALL MATERIAL SOURCES, THE NAME AND BACKGROUND OF THE PERSON THAT THE CONTRACTOR WILL DESIGNATE AS THE CONTRACTORS QUALITY CONTROL MANAGER. THE NAME AND QUALIFICATIONS OF THE TESTING LABORATORY THAT WILL BE PERFORMING QUALITY CONTROL TESTING AND THE NAMES AND QUALIFICATIONS OF THE TESTING LABORATORY PERSONNEL THAT WILL BE PERFORMING THE QUALITY CONTROL TESTING.
- THE TESTING LABORATORY THAT IS RETAINED TO PERFORM THE CONTRACTORS QUALITY CONTROL TESTING MUST BE CERTIFIED BY A RECOGNIZED QUALIFYING AGENCY SUCH AS FDOT, CMQC OR AASHTO FOR THE TYPE OF WORK TO BE PERFORMED.
- THE QUALITY CONTROL PLAN SHALL BE SUBMITTED TO THE ENGINEER FOR REVIEW AND APPROVAL PRIOR TO THE START OF ANY EARTHWORK OR RELATED OPERATION.
- UTILIZATION OF MATERIALS WITHIN ANY ROADWAY CROSS-SECTION SHALL BE IN ACCORDANCE WITH FDOT ROADWAY AND TRAFFIC DESIGN STANDARDS (LATEST EDITION) UNLESS OTHERWISE SHOWN ON THE PLANS.
- IF THE EXISTING FILL IS CLASSIFIED AS A-2-4 BASED ON AASHTO M-145 CRITERIA, THE MAXIMUM PERMISSIBLE MOISTURE CONTENT SHALL BE 2 PERCENT ABOVE THE OPTIMUM MOISTURE CONTENT.

COMPACTION

PLEASE REFER TO AACE GEOTECH REPORT BY OTHERS.

- WHERE THERE ARE EXISTING STRUCTURES ADJACENT TO THE SITE THAT MAY BE AFFECTED BY THE SELF-PROPELLED STEEL DRUM VIBRATORY EQUIPMENT, IDENTIFICATION MUST BE PERFORMED USING EQUIPMENT THAT WILL SATISFY THE REQUIRED DISFENSIFICATION WITHOUT THE RISK OF DAMAGE TO THE EXISTING STRUCTURE(S).
- LOADERS AND HEAVY PLATE COMPACTORS ARE TWO TYPES OF EQUIPMENT THAT HAVE BEEN USED SUCCESSFULLY.
- DISFENSIFICATION PROCEDURES MUST COMPLY WITH THE CAPABILITY OF THE EQUIPMENT EMPLOYED.
- WHEN SELF-PROPELLED STEEL DRUM VIBRATORY EQUIPMENT CANNOT BE USED AS SPECIFIED, VIBRATORY PLATE COMPACTORS MAY BE USED. WHEN THIS CONDITION OCCURS, THE OVERALL DISFENSIFICATION PROCEDURE MUST BE REVISED TO COMPLY WITH THE CAPABILITY OF THE EQUIPMENT EMPLOYED. IN GENERAL, SMALL PLATE COMPACTORS WILL BE EFFECTIVE TO A MAXIMUM DEPTH OF 6 TO 8 INCHES.

SOIL RECOMMENDATION AND REQUIREMENTS

PLEASE REFER TO AACE GEOTECH REPORT BY OTHERS.

- STRIPPING AND GRUBBING: DURING THE GRUBBING OPERATION, ROOTS WITH A DIAMETER GREATER THAN 1/2 INCH, OR SMALL ROOTS IN A DENSE STATE, SHOULD BE GRUBBED AND COMPLETELY REMOVED WITHIN AND TO A DISTANCE OF 5 FEET BEYOND ROADWAY LIMITS. PROOF-ROLLING THE CLEARED SURFACE IS RECOMMENDED TO LOCATE ANY UNFORESEEN SOFT AREAS OR UNSUITABLE SURFACE OR LOOSE TO LOOSE FINE SAND SOILS WITHIN THE TOP 3 TO 4 FEET, AND TO PREPARE THE EXISTING SURFACE FOR THE ADDITION OF THE FILL SOILS (AS REQUIRED). ONE COVERAGE CONSISTS OF PARALLEL PASSES OF THE VIBRATORY ROLLER TRAVELING AT "WALKING SPEED". EACH PASS SHOULD OVERLAP THE PRECEDING PASS BY 30% TO INSURE COMPLETE COVERAGE. SUBSEQUENT COVERAGES SHOULD BE CONDUCTED IN A DIRECTION PERPENDICULAR TO THE PRECEDING COVERAGE. IN AREAS THAT CONTINUE TO "YIELD" REMOVE ALL DELETERIOUS MATERIAL AND REPLACE WITH A CLEAN, COMPACT SAND BACKFILL. THE PROOF ROLLING SHOULD PRODUCE A DENSITY EQUIVALENT TO 98% OF THE MODIFIED PROCTOR (AASHTO T-180) MAXIMUM DRY DENSITY VALUE FOR A DEPTH OF 3 FEET IN THE ROADWAY AREA. ADDITIONAL PASSES MAY BE REQUIRED IF THESE MINIMUM DENSITY REQUIREMENTS ARE NOT ACHIEVED.
- FILL REPLACEMENTS: WHERE FILL IS TO BE PLACED ON NATURAL GROUND, THE SURFACE MUST FIRST BE PREPARED AS OUTLINED ABOVE. THE FILL AT GRADE SHOULD EXTEND A MINIMUM OF FIVE FEET (5') BEYOND THE STRUCTURE OUTLINE. FILL SHOULD BE A UNIFORM FREE DRAINING GRANULAR SOIL (CLEAN SAND), INORGANIC (CLASSIFIED AS SPGW) CONTAINING NOT MORE THAN 5% (BY WEIGHT) FIBROUS ORGANIC MATERIALS AND BE PLACED IN LAYERS NOT TO EXCEED 12 INCHES LOOSE MEASURE AND COMPACTED AS OUTLINED ABOVE. SUFFICIENT COMPACTIVE EFFORT SHOULD BE APPLIED TO OBTAIN A MINIMUM OF 98% OF THE MODIFIED PROCTOR (AASHTO T-180) MAXIMUM VALUE. FILL MATERIAL HAVING SILT/CLAY-SIZE FINES IN EXCESS OF 10% SHOULD NOT BE USED, INCLUDING CYCLONE SAND MATERIAL. REFER TO LANDSCAPING PLANS FOR GUIDANCE ON ANY FILL MATERIAL, TO BE LOCATED IN ANY PLANTING AREAS.
- EXCAVATION AND BACKFILLING: WHERE EXCAVATION AND BACKFILLING ARE REQUIRED, THE SOILS SHOULD BE REMOVED TO THE SPECIFIED DEPTH. SUFFICIENT COMPACTIVE EFFORT MUST THEN BE APPLIED TO THE EXCAVATED SURFACE TO OBTAIN A MINIMUM OF 98% OF THE MODIFIED PROCTOR (AASHTO T-180) MAXIMUM VALUE. BACKFILL SHALL BE UNIFORM FREE DRAINING GRANULAR SOIL (CLEAN SAND) AND BE PLACED IN LAYERS NOT TO EXCEED 12 INCHES LOOSE MEASURE. SUFFICIENT COMPACTIVE EFFORT SHOULD BE APPLIED TO OBTAIN A MINIMUM OF 98% OF THE MODIFIED PROCTOR (AASHTO T-180) MAXIMUM VALUE. THE EXCAVATED SURFACE AND EACH LAYER OF BACKFILL SHOULD BE COMPACTED WITH A SELF-PROPELLED STEEL DRUM VIBRATORY ROLLER HAVING A MINIMUM TOTAL APPLIED FORCE OF 180 TONS.
- FOOTING EXCAVATION: SEE SOILS LABORATORY RECOMMENDATIONS.
- GROUNDWATER: HEAVY RAINFALL AND / OR A HIGH WATER TABLE MAY OCCUR BEFORE THE EARTHWORK COMMENCES, OR DURING THE EARTHWORK OPERATION, WHEN THESE CONDITIONS OCCUR AND THE SITE PREPARATION CANNOT BE ACHIEVED AS SPECIFIED, AN EXCAVATION OF THE EXISTING CONDITIONS SHOULD BE CONDUCTED AND THE SPECIFICATIONS REVISED ACCORDINGLY.
- PAVING AREAS SUITABLE FILL MATERIAL AND THE COMPACTION OF FILL SOILS: ALL FILL MATERIAL SHOULD BE FREE OF ORGANIC MATERIALS, SUCH AS ROOTS AND VEGETATION AS A GENERAL GUIDE TO AND THE CONTRACTOR, USE FILINGS WITH 3 TO 12 PERCENT BY DRY WEIGHT OF MATERIAL PASSING THE U.S. STANDARDS NO. 200 SIEVE SIZE, WITH PROPER MOISTURE CONTROL. THESE SOILS SHOULD DENSITY USING VIBRATORY COMPACTION METHODS. SOILS WITH MORE THAN 12% PASSING THE NO. 200 SIEVE WILL BE MORE DIFFICULT TO COMPACT.
- ALL IMPORTED FILL SHALL HAVE RADIUM 226 CONTENT LESS THAN 1.0 PCI PER GRAM.

EXCAVATION FOR STRUCTURES AND PIPES

PLEASE REFER TO AACE GEOTECH REPORT BY OTHERS.

- EARTHWORK AND RELATED OPERATIONS PERFORMED ON STRUCTURES AND PIPES SHALL BE CONDUCTED IN ACCORDANCE WITH SECTIONS 125 AND OTHER APPLICABLE SECTIONS OF THE F.D.O.T. STANDARD SPECIFICATIONS FOR ROADWAY AND BRIDGE CONSTRUCTION (LATEST EDITION) UNLESS OTHERWISE SHOWN ON THE PLANS.
- REMOVAL OF UNSUITABLE, ORGANIC OR PLASTIC MATERIAL SHALL BE PERFORMED AT THE CONTRACTOR'S EXPENSE AND SHALL BE INCIDENTAL TO OTHER WORK.
- UTILIZATION OF MATERIALS WITHIN THE WORK LIMITS SHALL BE AS DIRECTED BY THE GEOTECHNICAL ENGINEER UNLESS OTHERWISE SHOWN ON THE PLANS.

PIPE AND STRUCTURE BACKFILL

PLEASE REFER TO AACE GEOTECH REPORT BY OTHERS.

- IT IS THE CONTRACTOR'S RESPONSIBILITY TO DETERMINE IF EXCAVATED SOILS MEET THE REQUIREMENTS OF THE PROJECT PLANS AND SPECIFICATIONS RELATIVE TO MATERIAL CLASSIFICATION. PIPE AND STRUCTURE BACKFILL MATERIAL SHALL BE LIMITED TO MATERIAL CLASSIFIED AS A-1, A-3 AND A-2-4 IN ACCORDANCE WITH AASHTO M-145 AND SHALL BE COMPACTED IN ACCORDANCE WITH F.D.O.T. SECTION 125 REQUIREMENTS.
- IF THE BACKFILL MATERIAL IS CLASSIFIED AS A-2-4 BASED ON AASHTO M-145 CRITERIA, THE MAXIMUM PERMISSIBLE MOISTURE CONTENT SHALL BE 2 PERCENT ABOVE THE OPTIMUM MOISTURE CONTENT.

CLEAN-UP

- THE CONTRACTOR SHALL MAINTAIN THE JOB SITE IN A NEAT CONDITION AT ALL TIMES AND SHALL RESTORE / REPAIR ALL DRIVEWAYS, SIDEWALKS, UTILITIES, LANDSCAPING, IRRIGATION SYSTEMS, ETC., AFFECTED BY CONSTRUCTION ACTIVITIES.
- THE CONTRACTOR SHALL REMOVE ALL EXCESS MATERIALS, DEBRIS, EQUIPMENT, ETC., FROM THE JOBSITE IMMEDIATELY AFTER COMPLETION OF CONSTRUCTION OPERATIONS.
- FOR FURTHER SITE MAINTENANCE REQUIREMENTS THE CONTRACTOR IS REFERRED TO THE "AGREEMENT BETWEEN OWNER AND CONTRACTOR".
- UNLESS OTHERWISE SPECIFIED OR NOTED, ALL DISTURBED AREAS TO BE RESTORED BY CONTRACTOR TO PRE-CONSTRUCTION CONDITION OR BETTER PRIOR TO ACCEPTANCE BY THE OWNER OR LOCAL APPROVING AUTHORITY.

PAVEMENT MARKING AND SIGNAGE

- PAVEMENT MARKINGS: THE CONTRACTOR SHALL PROVIDE ALL NECESSARY MATERIALS AND LABOR REQUIRED TO COMPLETE THE PROJECT WORK IN THIS SECTION. MATERIALS AND CONSTRUCTION METHODS FOR APPLYING PAINTED TRAFFIC STRIPES AND MARKINGS, COMPLETE WITH REFLECTIVE GLASS SPHERES, SHALL CONFORM TO THE REQUIREMENTS OF SECTION 710 AND 711, FOOT SPECIFICATIONS. TRAFFIC PAINT SHALL BE APPLIED IN ALL LOCATIONS SHOWN ON THE PLANS. IN THE EVENT THAT BRICK PAVERS ARE UTILIZED IN AN AREA PLANNED FOR STRIPING, COLORED BRICKS SHALL BE USED IN LIEU OF PAINT.
- SIGNAGE: THE CONTRACTOR SHALL PROVIDE ALL MATERIALS AND LABOR NEEDED, INCLUDING ALL SUPPORTING ELEMENTS, TO INSTALL SIGNS AT THE LOCATIONS SHOWN ON THE PLANS. MATERIALS AND CONSTRUCTION METHODS SHALL CONFORM TO SECTION 700, FOOT SPECIFICATIONS. STOP SIGNS ARE TO BE HIGH INTENSITY REFERENCE PER FDOT STANDARDS, LOCAL COUNTY/CITY STANDARD AND THE MANUAL OF UNIFORM TRAFFIC CONTROL DEVICES. IF THE PROJECT IS WITHIN A COMMUNITY DEVELOPMENT DISTRICT (OR THE LIKE) WITH SEPARATE SIGNAGE REQUIREMENTS, SUCH AS ARCHITECTURAL POSTS OR SIGN BODIES, ETC., IT SHALL BE THE CONTRACTORS RESPONSIBILITY TO BE FAMILIAR WITH THESE REQUIREMENTS AND PROVIDE SIGNS MEETING THESE REQUIREMENTS. AT NO TIME SHALL ANY SIGNS NOT MEET THE SAFETY REQUIREMENTS SET FORTH BY FDOT.
- TURN LANES SHALL BE STRIPED PER FDOT INDEX 711-001 IN THEIR ENTIRETY TO INCLUDE EDGE STRIPING, CROSS WALKS, AND TURN ARROW PLACEMENT. ALL FINAL ROADWAY STRIPING SHALL BE THERMOPLASTIC INSTALLED PER FDOT STANDARD SPECIFICATION FOR ROAD AND BRIDGE CONSTRUCTION SECTION 711.

