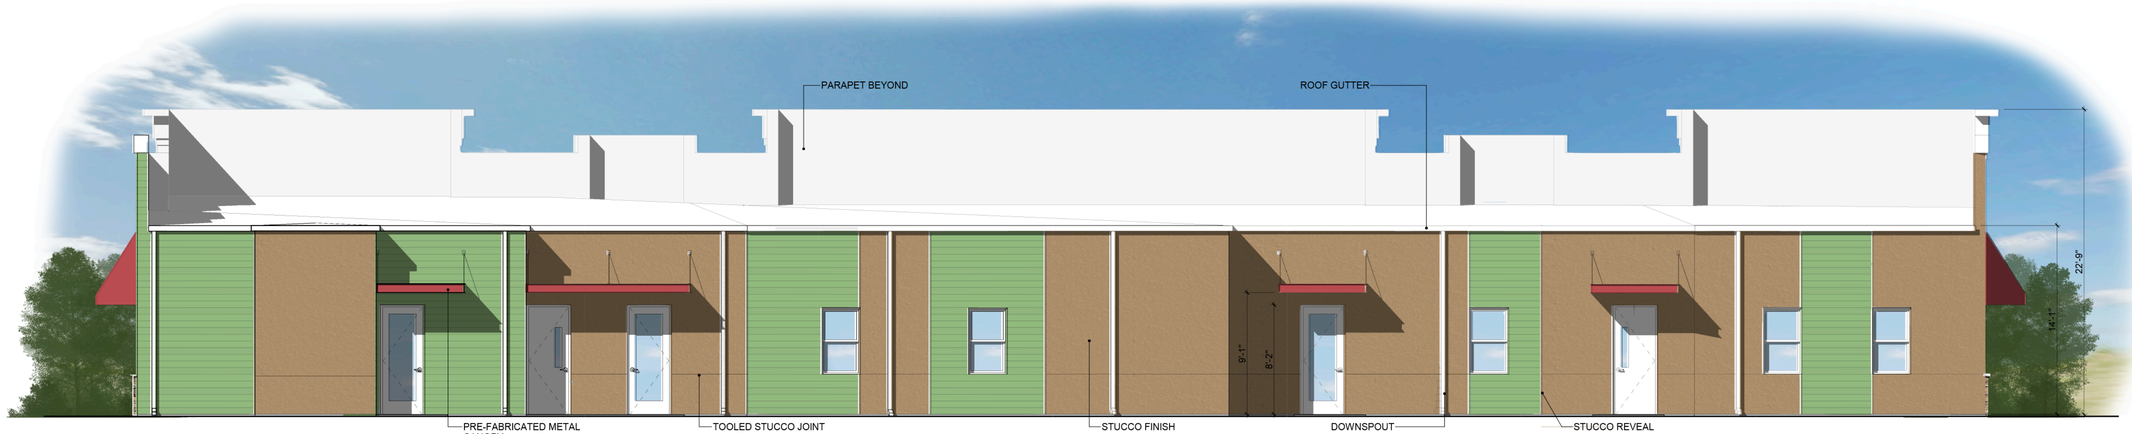

3 REAR ELEVATION
A2.00 3/16" = 1'-0"

4 LEFT SIDE ELEVATION
A2.00 3/16" = 1'-0"

2 RIGHT SIDE ELEVATION
A2.00 3/16" = 1'-0"

EXTERIOR FINISH LEGEND:

EXTERIOR PAINT:
MANUF: SHERWIN WILLIAMS
LOCATION: WALLS (FIELD)
COLOR: SW 9104 | WOVEN WICKER

LOCATION: WALLS (ACCENT)
COLOR: SW 6731 | PICNIC

AWNINGS - FABRIC COLOR MATCHED TO SAMPLE
COLOR: SW 6593 | CORAL BELLS

STONE VENEER:
MANUF: ELDORADO STONE
STYLE: MOUNTAIN LEDGE
COLOR: PIONEER

REQUIRED ARCHITECTURAL ELEMENTS:
1. VERTICAL, RECTANGULAR WINDOWS - AT LEAST 50% OF THE WINDOW AREA ON FRONT BUILDING FACE.
2. HORIZONTAL WOOD SIDING OR STUCCO WITH HORIZONTAL GROVE LINE PATTERN BETWEEN 4" AND 12" OR STACKED STONE. MUST COVER AT LEAST 5% OF THE FRONT BUILDING FACE AREA.
3. PORCH/ PORTICO.
4. BRACKETS UNDER ROOF EAVES / EXPOSED RAFTER TAILS.
5. CANOPY/ AWNING
6. EXPRESSION LINES THAT COVER AT LEAST 30% OF ONE SIDE OF A BUILDING FACE AREA (1/2 WIDE AND DEEP, MIN.)
7. SQUARE COLUMNS SPACED NO GREATER THAN 1.5 THE HEIGHT OF THE COLUMN

COLOR SW 6593 PERCENTAGES PER ELEVATION:
FRONT: .08%
LEFT: .08%
RIGHT: .08%
REAR: .01%

NO MECHANICAL EQUIPMENT SHALL BE VISIBLE FROM ABOVE THE HEIGHT OF THE PARAPET WALL.

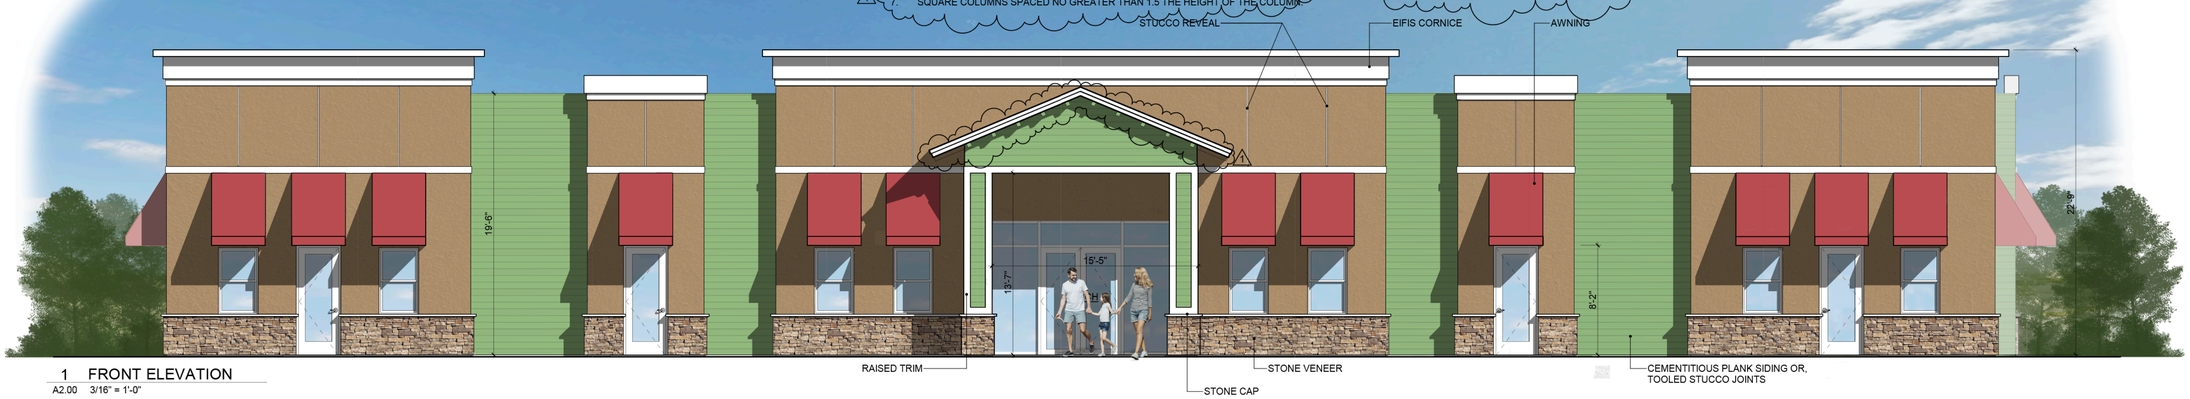

1 FRONT ELEVATION
A2.00 3/16" = 1'-0"

ARCHITECT

Architectonic Inc

806 DELAWARE AVENUE
FORT PIERCE, FLORIDA 34950
T: 772 460 7751

WWW.ARCHITECTONICINC.COM

STATE REG # AR96898

COPYRIGHT 2023

PROJECT

GINGERBREAD LANE DAY CARE

PORT ST. LUCIE, FL

CLIENT

H. ANDREW DEVELOPMENT 3

CONSULTANTS

REGISTRATION

STATE OF FLORIDA
MICHAEL J. SEAL
AR96898
07/03/2024
REGISTERED ARCHITECT

MICHAEL J. SEAL, AIA
AR96898

REVISIONS

NO.	DATE	REVISION
1	07/03/24	P&Z COMMENTS

KEY PLAN

SHEET TITLE / SHEET NUMBER

EXTERIOR ELEVATIONS

A2.00

PROJECT NUMBER C22036
DATE 09/15/2023