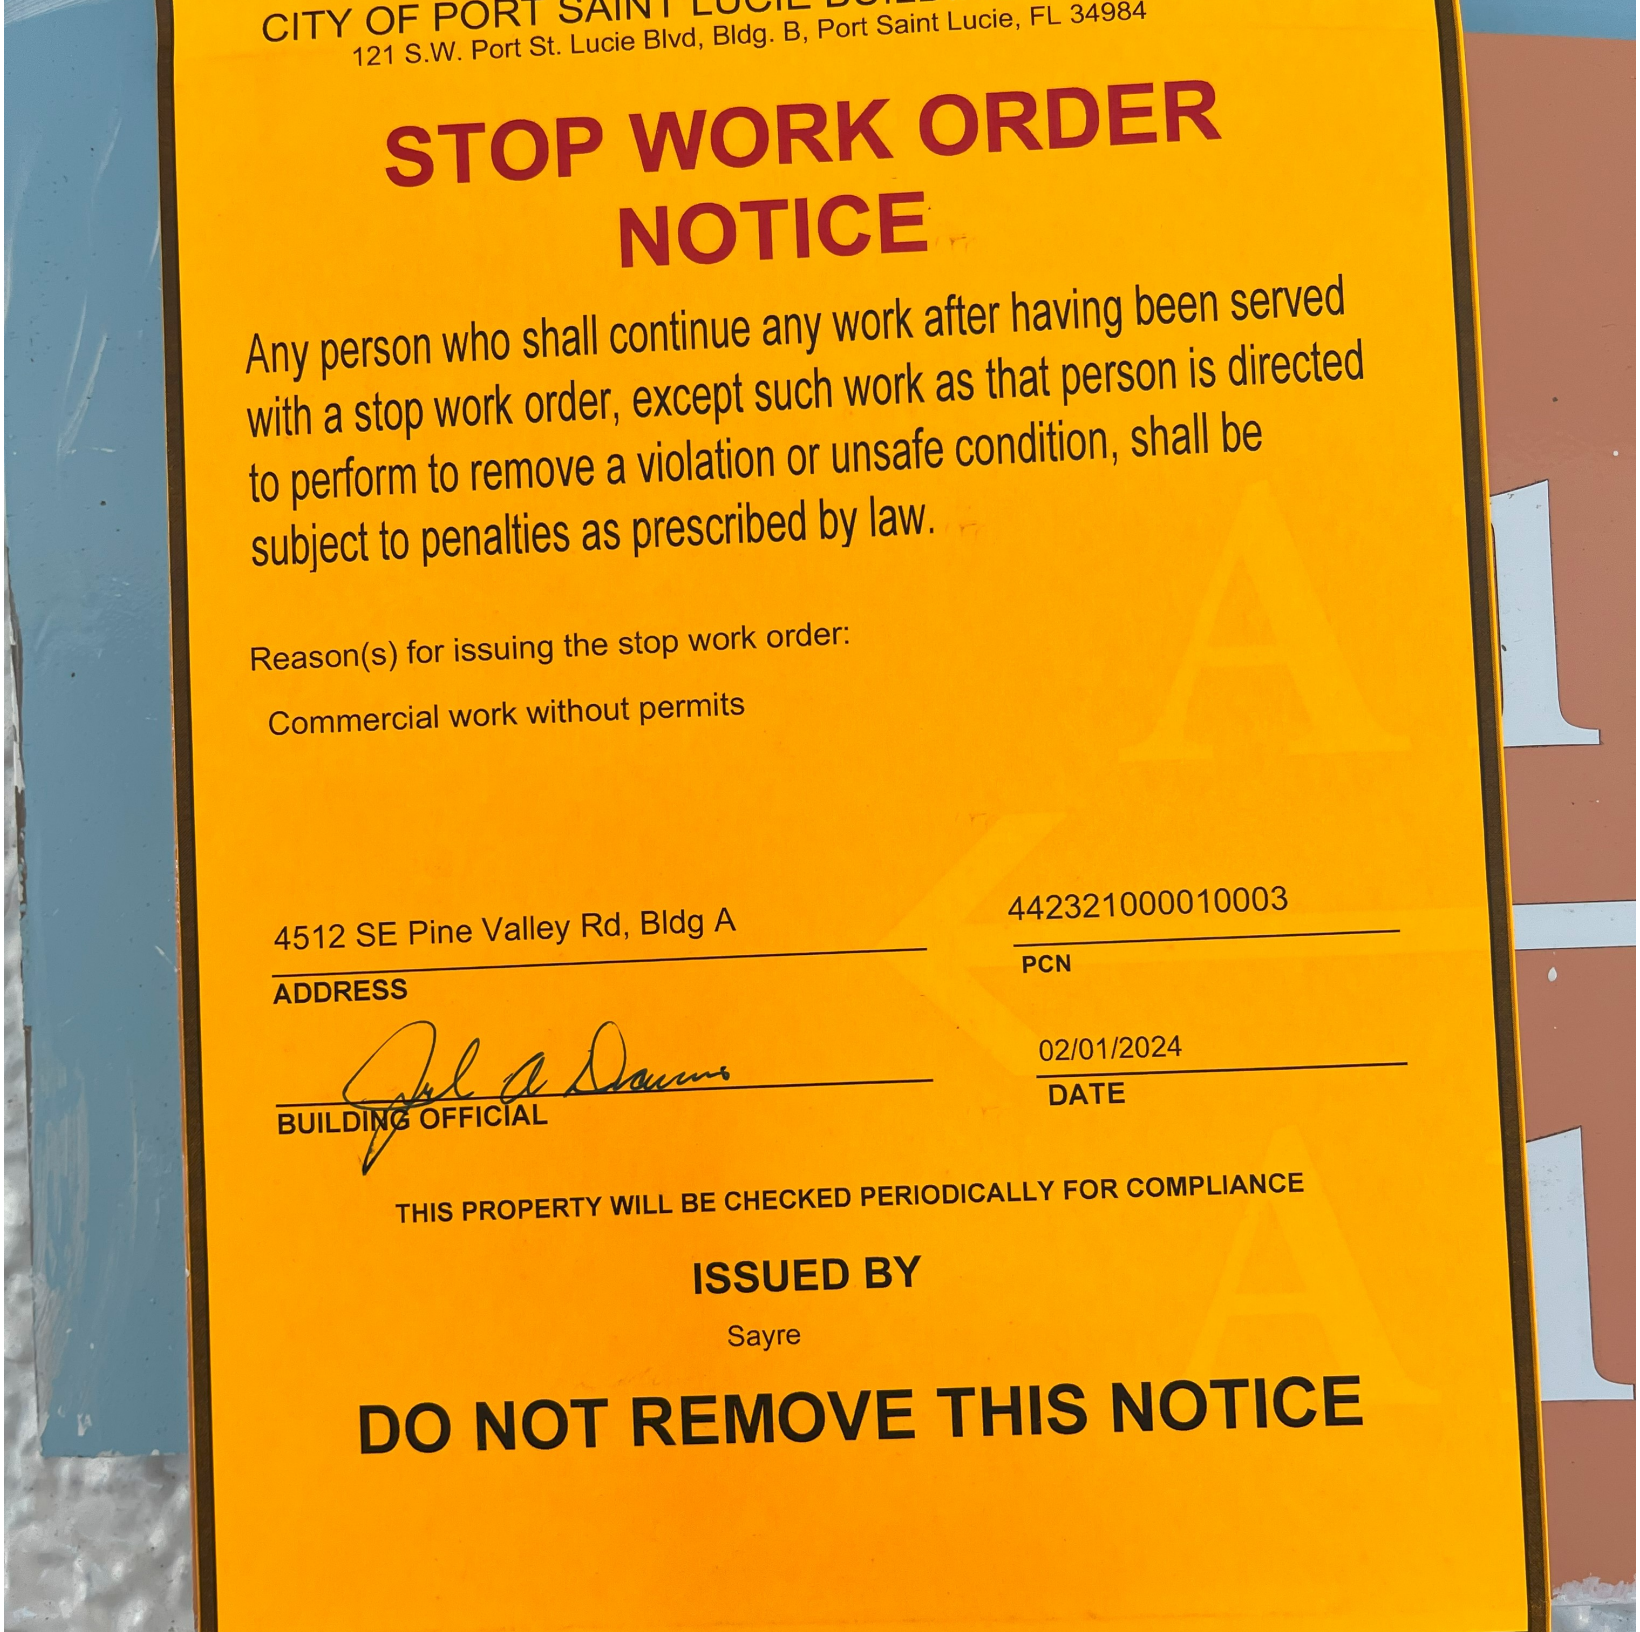
CITY OF PORT SAINT LUCIE BUILDING DEPARTMENT
121 S.W. Port St. Lucie Blvd, Bldg. B, Port Saint Lucie, FL 34984
STOP WORK ORDER
NOTICE
Any person who shall continue any work after having been served with a stop work order, except such work as that person is directed to perform to remove a violation or unsafe condition, shall be subject to penalties as prescribed by law.
Reason(s) for issuing the stop work order:
Commercial work without permits
4512 SE Pine Valley Rd, Bldg A
ADDRESS
442321000010003
PCN
BUILDING OFFICIAL
02/01/2024
DATE
THIS PROPERTY WILL BE CHECKED PERIODICALLY FOR COMPLIANCE
ISSUED BY
Sayre
DO NOT REMOVE THIS NOTICE