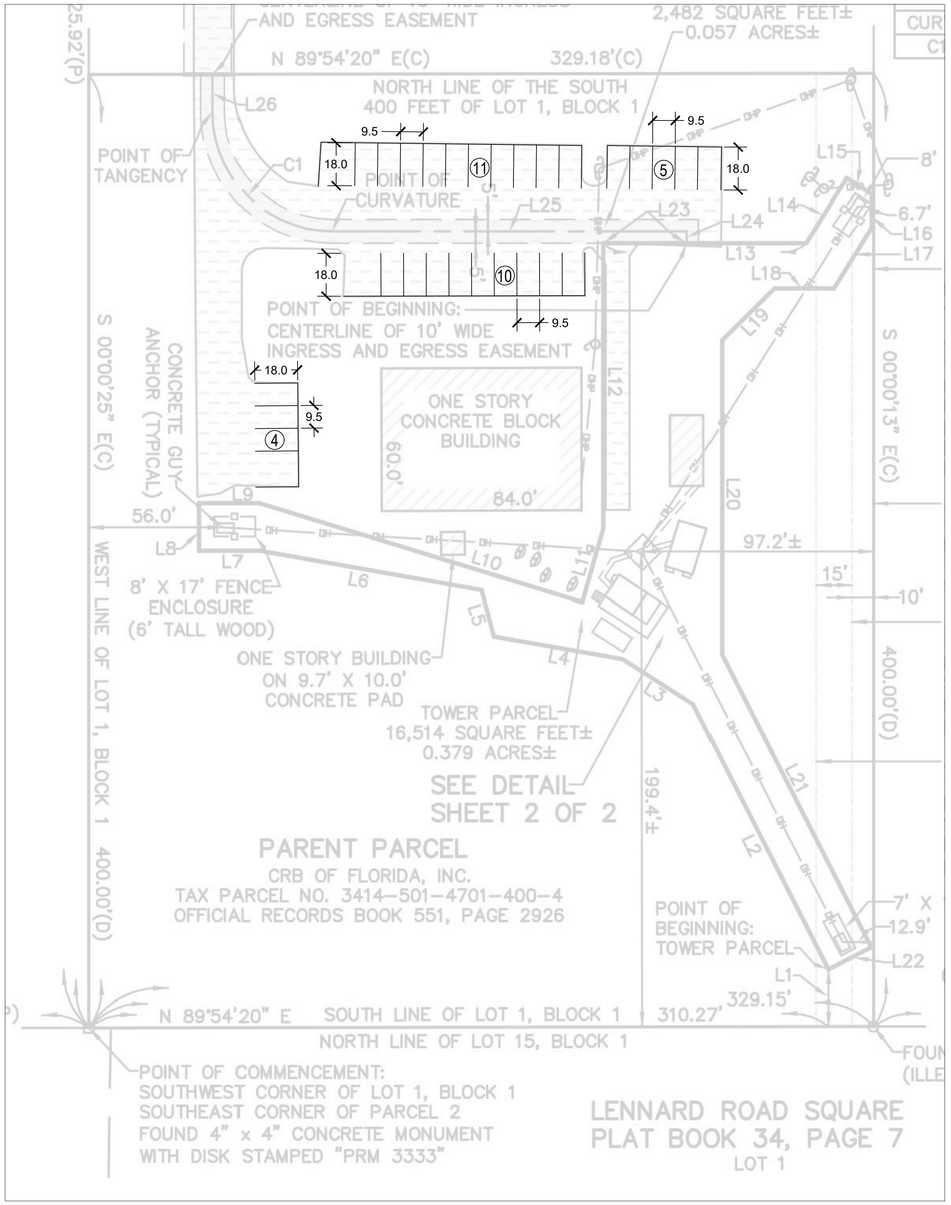

EXISTING

30 STANDARD PARKING SPACES (9.5'x18')

TOTAL: 30 PARKING SPACES

④ NUMBER OF PARKING SPACES

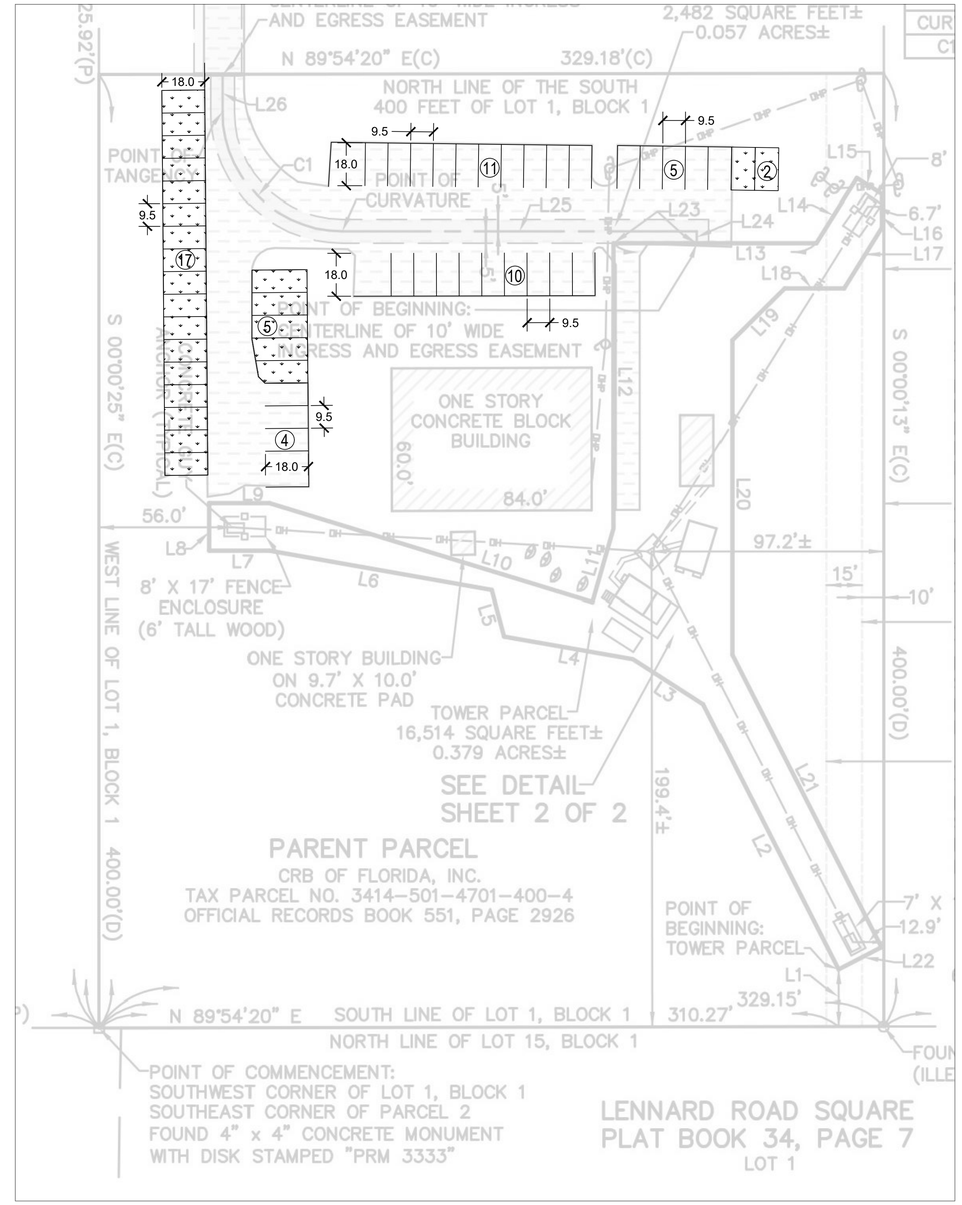

PROPOSED

30 STANDARD PARKING SPACES (9.5'x18')
24 PARKING SPACES ON STABILIZED GRASS (9.5'x18')

TOTAL: 54 PARKING SPACES

④ NUMBER OF PARKING SPACES

STABILIZED GRASS

0 30' 60'
1" = 60'

811 KNOW WHAT'S BELOW ALWAYS CALL 811 BEFORE YOU DIG
It's fast. It's free. It's the law.
www.callsunshine.com

PLANNER
REDTAIL DESIGN GROUP
C/O TOD MOWERY, AICP
100 S. 2ND STREET, UNIT 209
FORT PIERCE, FLORIDA 34950
772.742.1555

REDTAIL DG
100 S. 2nd Street
Fort Pierce, FL 34950

TM	DESIGNED BY
VP	DRAWN BY
	FILENAME
LAYOUT	
1" = 30'	SCALE
02/27/2022	DATE

REVISION COMMENTS

DATE

3771 SE JENNINGS ROAD

THIS DOCUMENT, TOGETHER WITH THE CONCEPTS AND DESIGNS PRESENTED HEREIN, AS AN INSTRUMENT OF SERVICE, IS INTENDED ONLY FOR THE SPECIFIC PURPOSE AND CLIENT FOR WHICH IT WAS PREPARED. REUSE OF AND IMPROPER RELIANCE ON THIS DOCUMENT WITHOUT WRITTEN AUTHORIZATION AND ADOPTION BY REDTAIL DG SHALL BE WITHOUT LIABILITY TO REDTAIL DG.