


# EAST ELEVATION

SCALE: 1/8" = 1'-0"

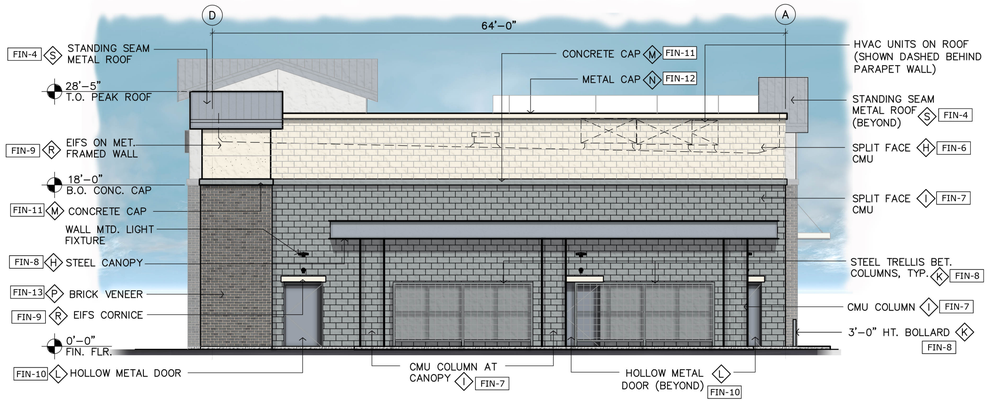


# WEST ELEVATION (S. FEDERAL HWY)

SCALE: 1/8" = 1'-0"

WEST ELEVATION:
WINDOWS: 643.5 S.F.
DOOR: 22.5 S.F.

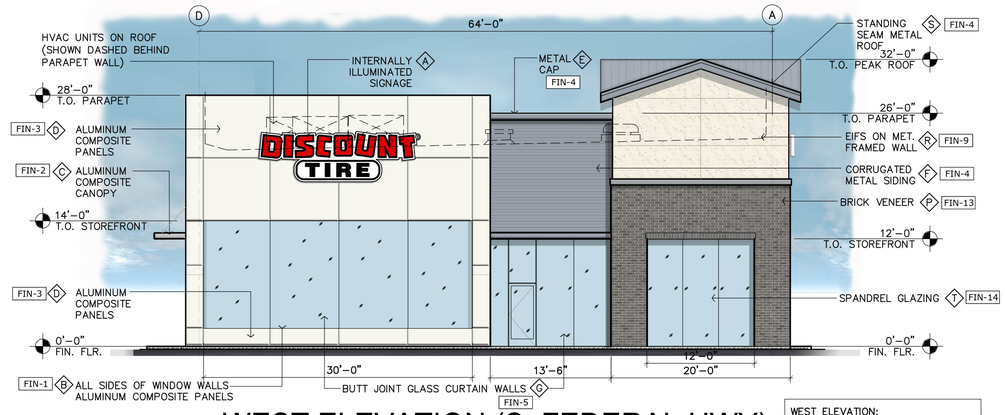


# SOUTH ELEVATION (SE JENNINGS RD)

SCALE: 1/8" = 1'-0"

SOUTH ELEVATION:
WINDOWS: 144 S.F.
DOOR: 48 S.F.

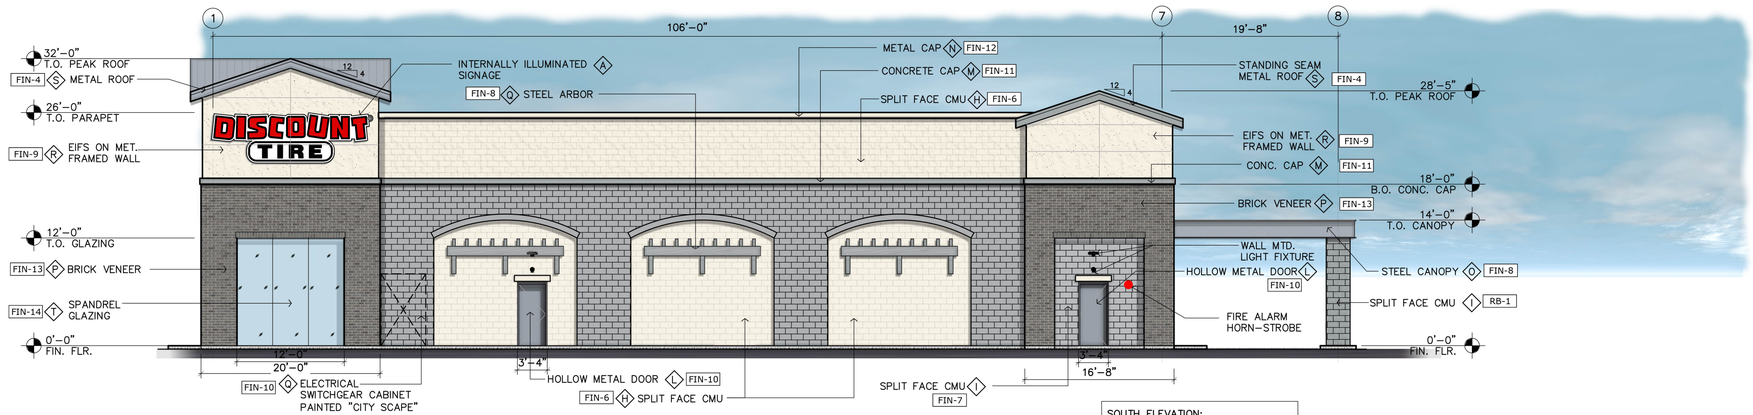


# NORTH ELEVATION

SCALE: 1/8" = 1'-0"

NORTH ELEVATION:
WINDOWS: 316 S.F.
DOOR: 588 S.F.

## MATERIALS LIST

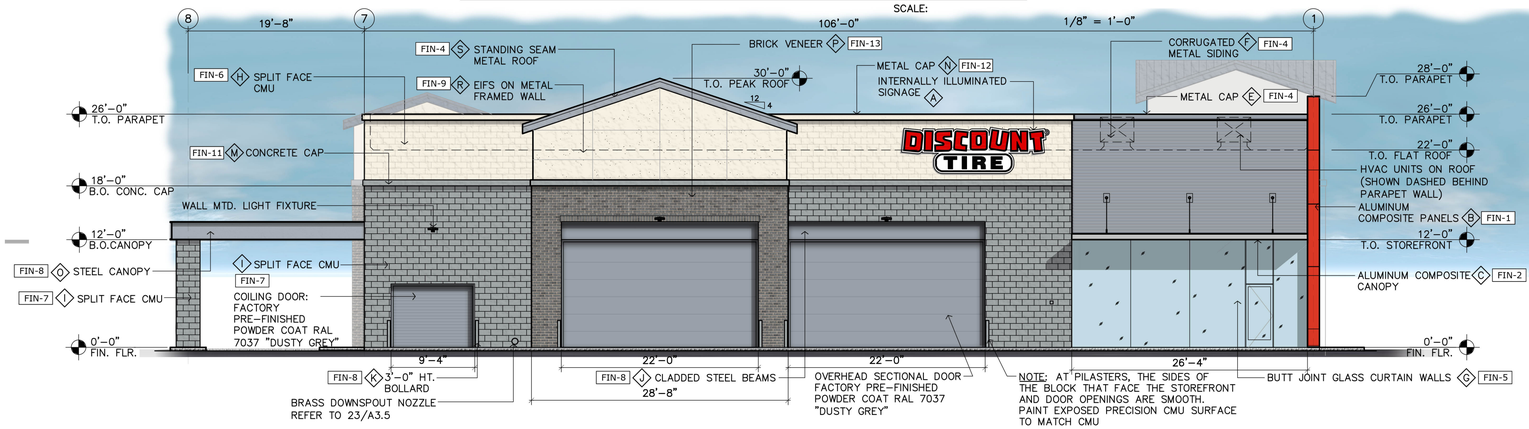- A 3-DIMENSIONAL ILLUMINATED SIGN
- B ALUMINUM COMPOSITE PANELS, ALUCOBOND
- C ALUMINUM CLADDED CANOPY, ALUCOBOND
- D ALUMINUM COMPOSITE PANELS, ALUCOBOND
- E 8" METAL CAP, ATAS INTERNATIONAL INC.
- F CORRUGATED METAL PANEL, ATAS INTERNATIONAL INC.
- G STOREFRONT & CLEAR CURTAIN WALL, ARCADIA AFG601T
- H INTEGRAL COLOR SPLIT-FACE C.M.U.
- I INTEGRAL COLOR SPLIT-FACE C.M.U.
- J CLADDED STEEL BEAMS
- K STEEL BOLLARDS
- L HOLLOW METAL DOORS - PAINTED
- M CONCRETE CAP
- N METAL CAP
- O STEEL CANOPY
- P BRICK VENEER UNIT, GLEN-GERY 2-1/4" X 7-5/8"
- Q STEEL TRELLIS LATTICE / STEEL ARBOR WITH FAUX WOOD FINISH
- R EIFS CORNICE / EIFS ON METAL FRAME
- S STANDING SEAM METAL ROOF, ATAS INTERNATIONAL INC.
- T 1/4" THICK SPANDREL GLAZING

## FINISH LEGEND

| | |
|---|---|
| FIN-1 | PREFINISHED, "PATRIOT RED" |
| FIN-2 | PREFINISHED, "MATTE / BRUSHED STAINLESS STEEL" |
| FIN-3 | PREFINISHED, "BONE WHITE" |
| FIN-4 | PREFINISHED, COATED "CHARCOAL GREY" |
| FIN-5 | PREFINISHED ALUMINUM, CLEAR ANODIZED FINISH |
| FIN-6 | INTEGRAL COLOR TO MATCH SHERWIN WILLIAMS SW 7104 "COTTON WHITE" OR MATCH GRAND BLANC "WHITE" COLOR |
| FIN-7 | INTEGRAL COLOR TO MATCH SHERWIN WILLIAMS SW 7067 "CITY SCAPE" OR MATCH GRAND BLANC "UNICORN" COLOR |
| FIN-8 | POWDER COAT COLOR - RAL 7037 "DUSTY GREY" |
| FIN-9 | PAINT COLOR - SHERWIN WILLIAMS SW 7104 "COTTON WHITE" |
| FIN-10 | PAINT COLOR - SHERWIN WILLIAMS SW 7067 "CITY SCAPE" |
| FIN-11 | INTEGRAL COLOR TO MATCH SHERWIN WILLIAMS SW 7067 "CITY SCAPE" |
| FIN-12 | PREFINISHED METAL COLOR TO MATCH SHERWIN WILLIAMS SW 7104 "COTTON WHITE" |
| FIN-13 | PREFINISHED UNITS- COLOR "EBONITE VELOUR" MODULAR |
| FIN-14 | TINTED GRAY COLOR |

ELEVATION DESIGN AND COLORS MAY NOT BE MODIFIED WITHOUT APPROVAL FROM THE CITY

ALT - 3R (4-Bay)

P21-045

**REV:**

**DATE: 03.30.21**

**JOB # A.2012058**

DISCOUNT TIRE

THIS PLAN IS PROPERTY OF PLUMP GROUP ARCHITECTURE & ENGINEERING. THIS DRAWING IS LOANED WITHOUT OTHER CONSIDERATION THAN THE AGREEMENT AND CONDITION THAT IT IS NOT BE REPRODUCED, COPIED, OR OTHERWISE DISPOSED OF, DIRECTLY OR INDIRECTLY, AND IS NOT TO BE USED IN WHOLE OR IN PART TO ASSIST IN MAKING OR TO FURNISH ANY INFORMATION FOR THE MAKING OF DRAWINGS, PRINTS, APPARATUS OR PARTS THEREOF. THE ACCEPTANCE OF THIS DRAWING WILL BE CONSTRUED AS AN ACCEPTANCE OF THE FOREGOING CONDITIONS.

# CONCEPTUAL COLORED ELEVATIONS

**10180 S US HWY 1**
**PORT ST. LUCIE , FL 34952**

PLUMP ENGINEERING INC.
CONSULTING ENGINEERS
STRUCTURAL, MECHANICAL, PLUMBING, ELECTRICAL, CIVIL, SURVEYING, ARCHITECTURAL
914 E. KATELLA AVENUE, ANAHEIM, CA 92805
P (714) 385-1835 F(714) 385-1834
www.plumpgroup.com

**Sheet No.**

A.3