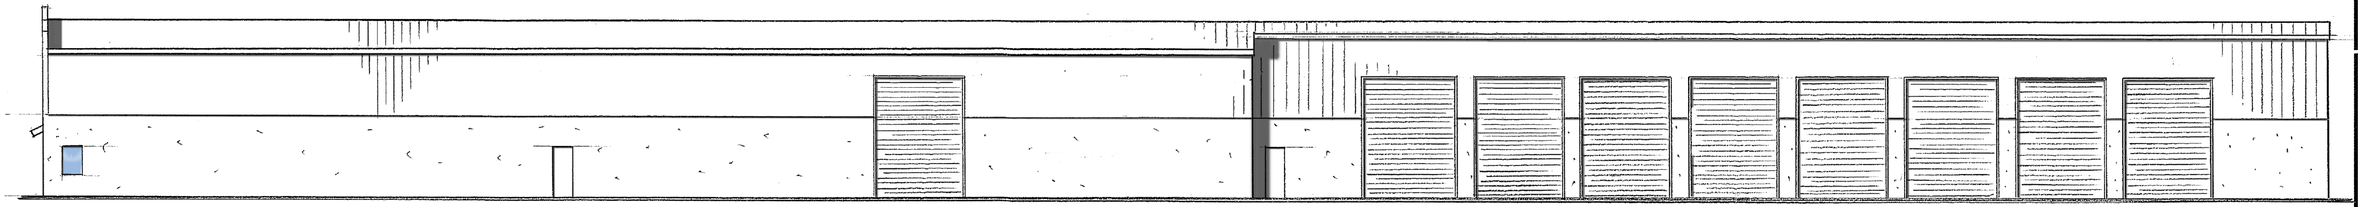

RIGHT SIDE ELEVATION

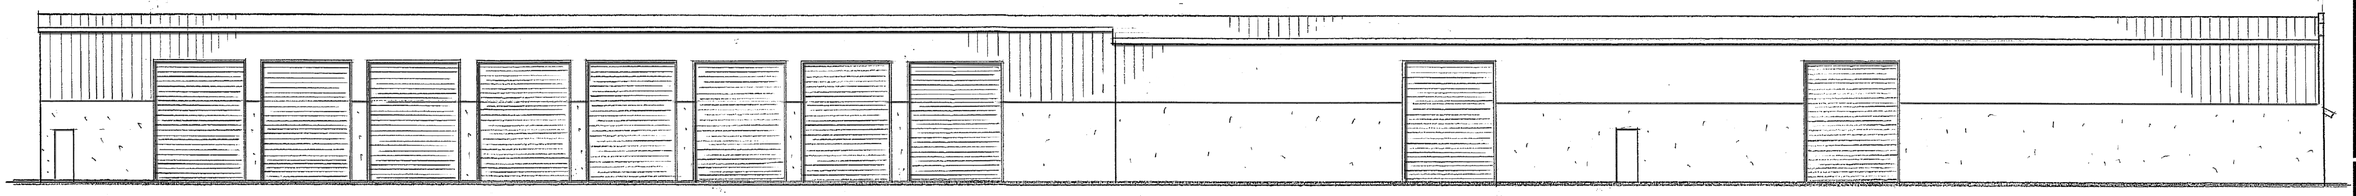

LEFT SIDE ELEVATION

3/32"

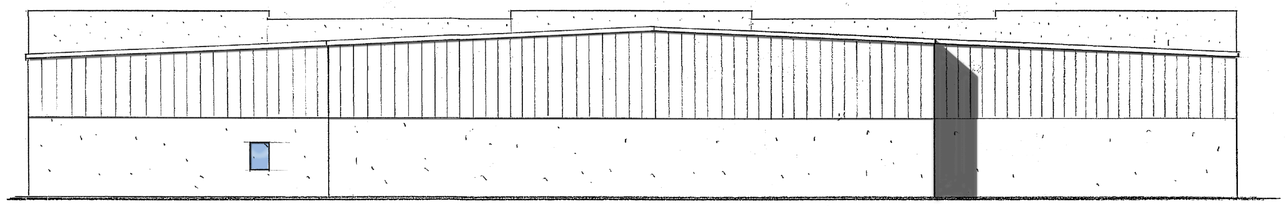

REAR ELEVATION

3/32"

FRONT ELEVATION

3/32"

SHERWIN WILLIAMS COLORS

- SW 6961 BLUE BEYOND
- SW WHITE
- UNITED STRUCTURES OF AMERICA HARBOR BLUE (ROOF)

City of Port St. Lucie Project # P20-168

Elevation color or design may not be modified w/o City of Port St. Lucie PLanning and Zoning Department approval.

ARCHITECT

Architectonic Inc

805 DELAWARE AVENUE
FORT PIERCE, FLORIDA 34950
T: 772 460 7751
F: 772 460 4244

WWW.ARCHITECTONICINC.COM

STATE REG # AA26003348

COPYRIGHT 2020

PROJECT

TOTAL
TRUCK PARTS
PORT ST. LUCIE, FLORIDA

CLIENT

CONSULTANTS

REGISTRATION

MICHAEL J SEAL, AIA
AR96898

REVISIONS

NO.	DATE	REVISION

KEY PLAN

SHEET TITLE / SHEET NUMBER

A-3 OF

PROJECT NUMBER C20023

DATE

TOTAL TRUCK