PLACEMENT

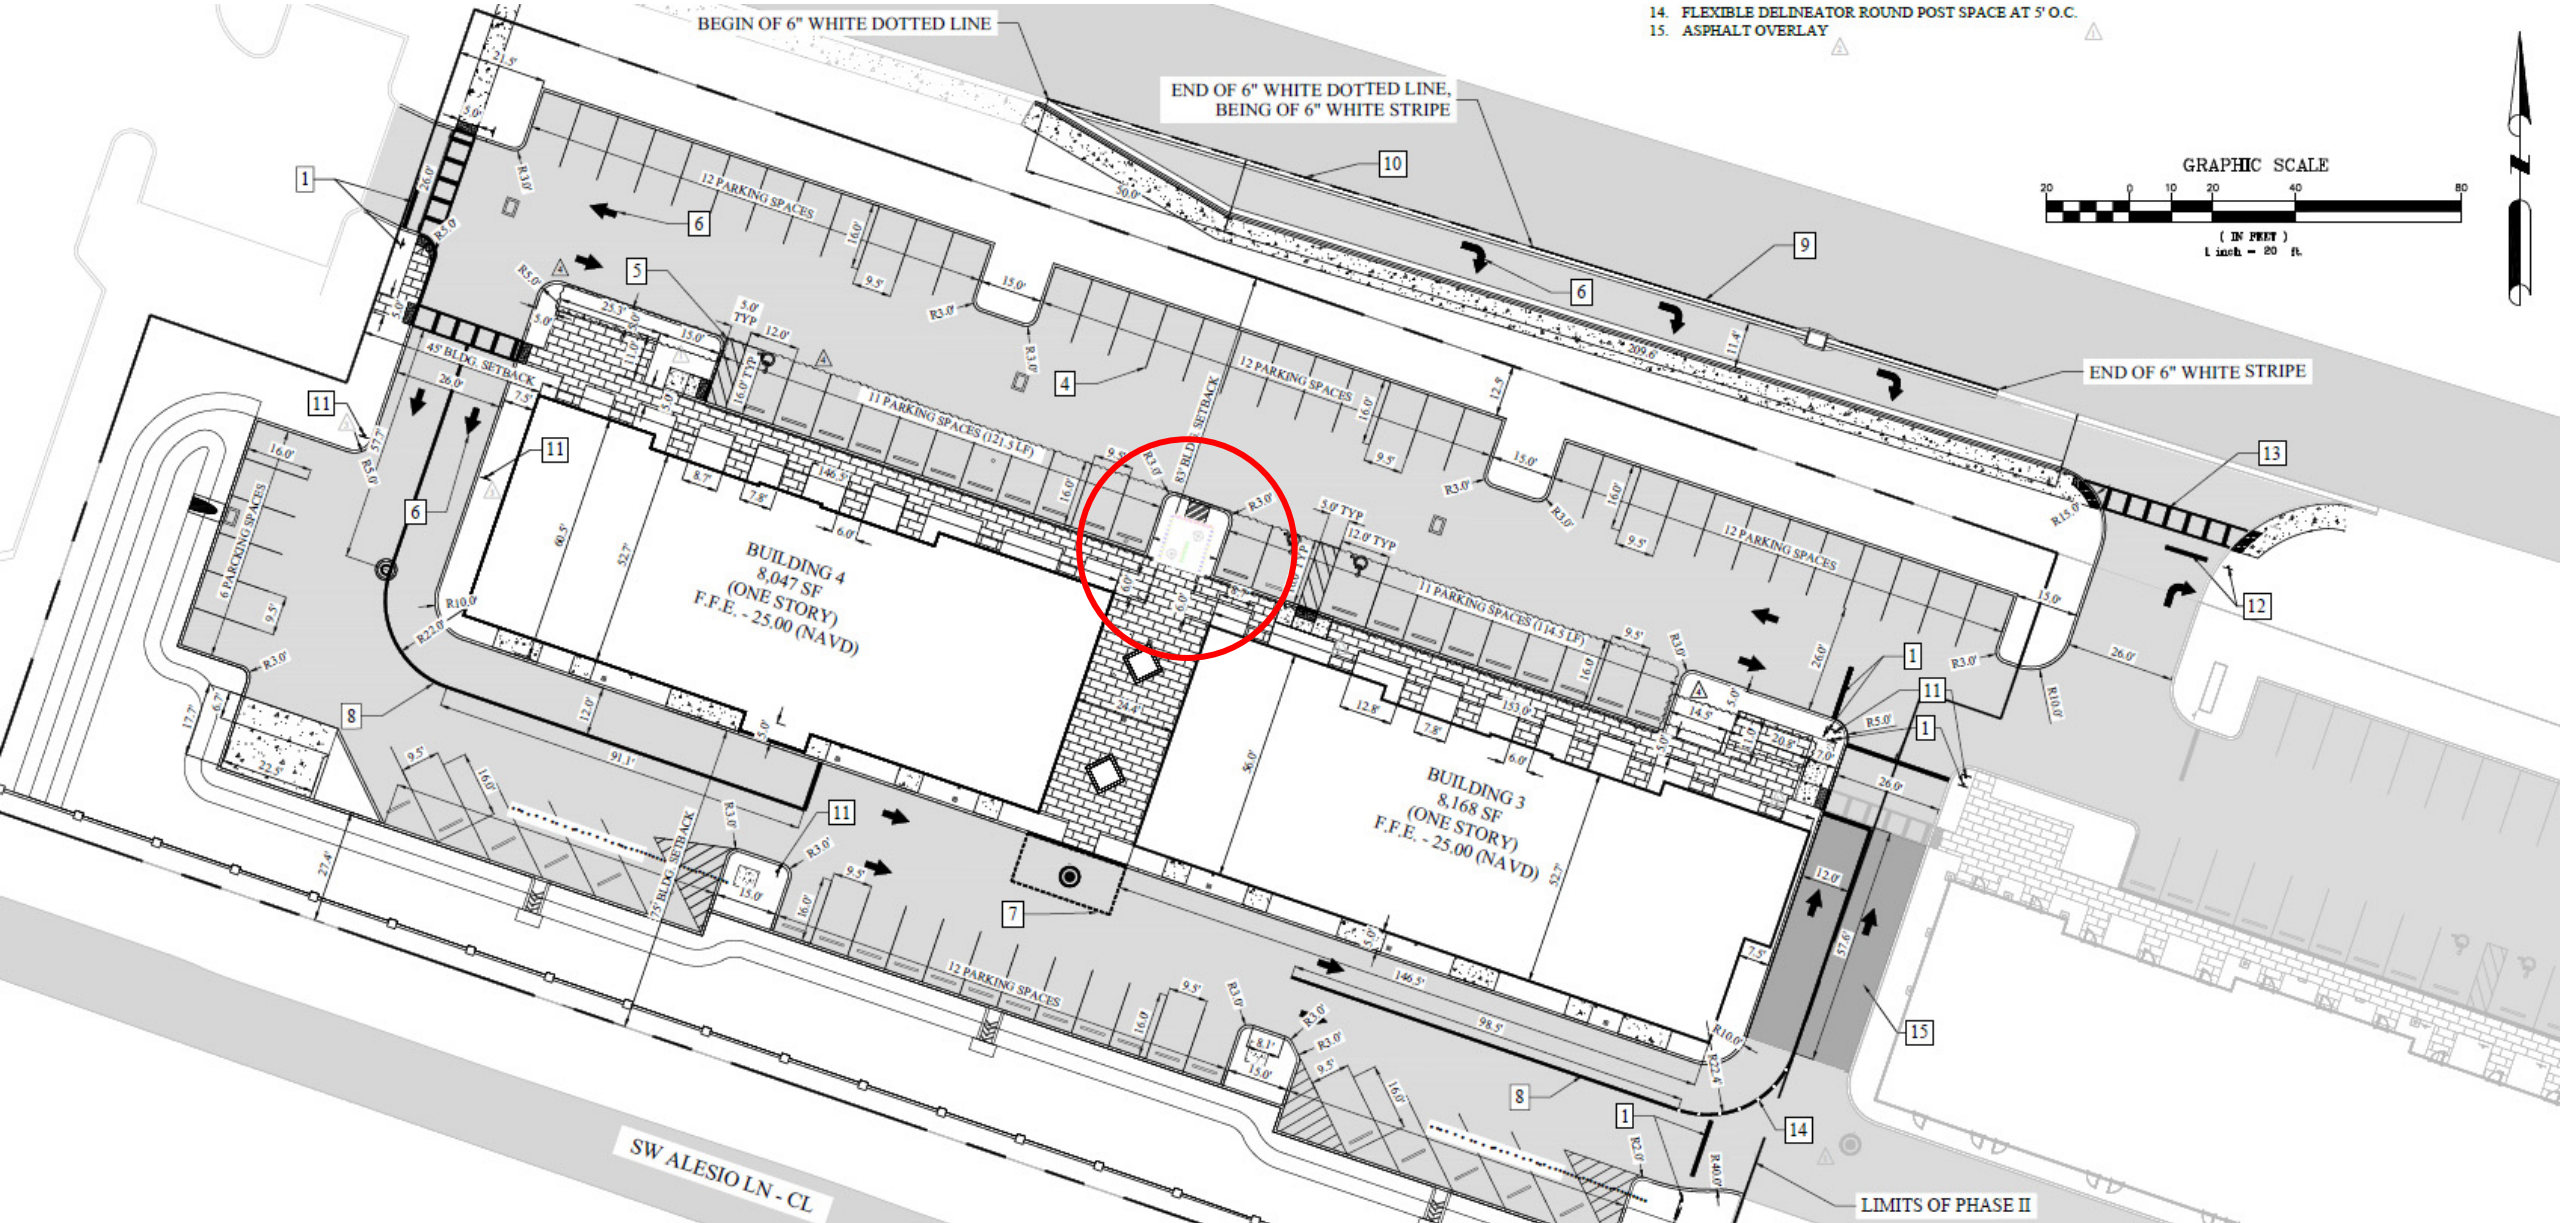
BEGIN OF 6" WHITE DOTTED LINE
END OF 6" WHITE DOTTED LINE, BEING OF 6" WHITE STRIPE
14. FLEXIBLE DELINEATOR ROUND POST SPACE AT 5' O.C.
15. ASPHALT OVERLAY
GRAPHIC SCALE
(IN FEET)
1 inch = 20 ft.
END OF 6" WHITE STRIPE
12 PARKING SPACES
11 PARKING SPACES (121.5 LF)
11 PARKING SPACES (114.5 LF)
6 PARKING SPACES
45' BLDG. SETBACK
65' BLDG. SETBACK
BUILDING 4
8,047 SF
(ONE STORY)
F.F.E. - 25.00 (NAVD)
BUILDING 3
8,168 SF
(ONE STORY)
F.F.E. - 25.00 (NAVD)
SW ALESIO LN - CL
LIMITS OF PHASE II