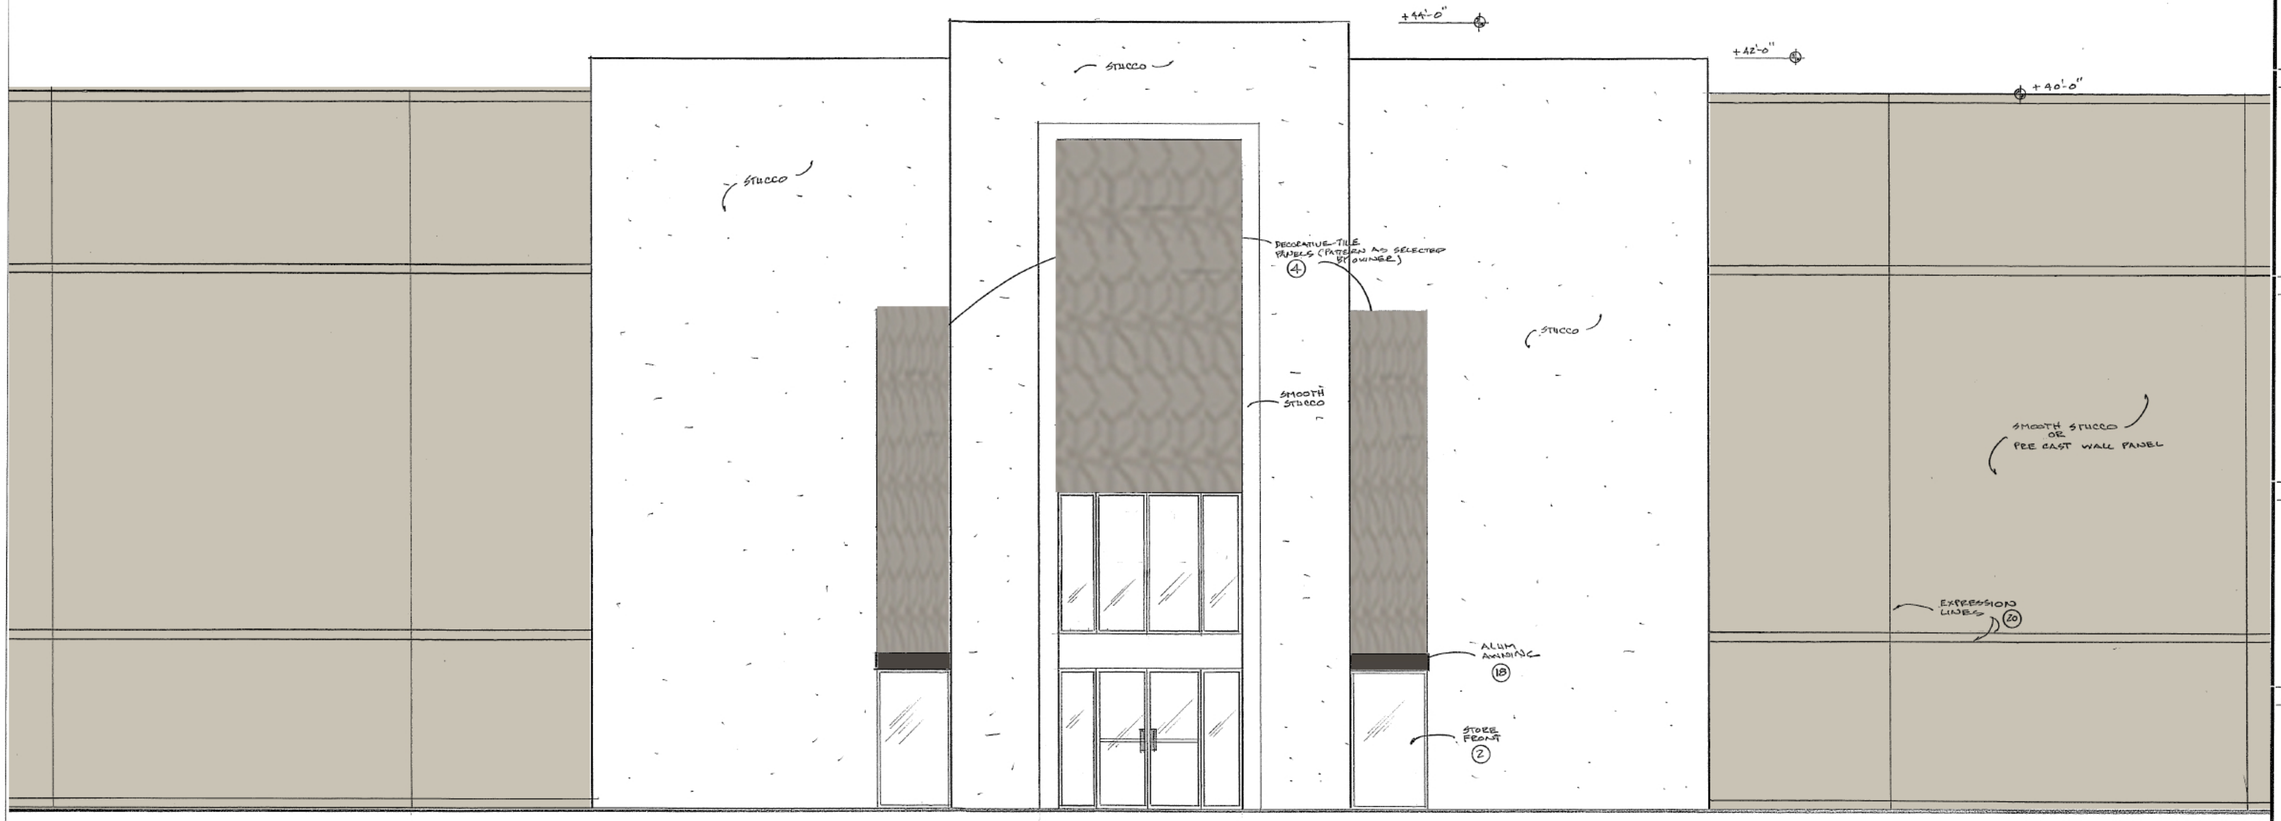

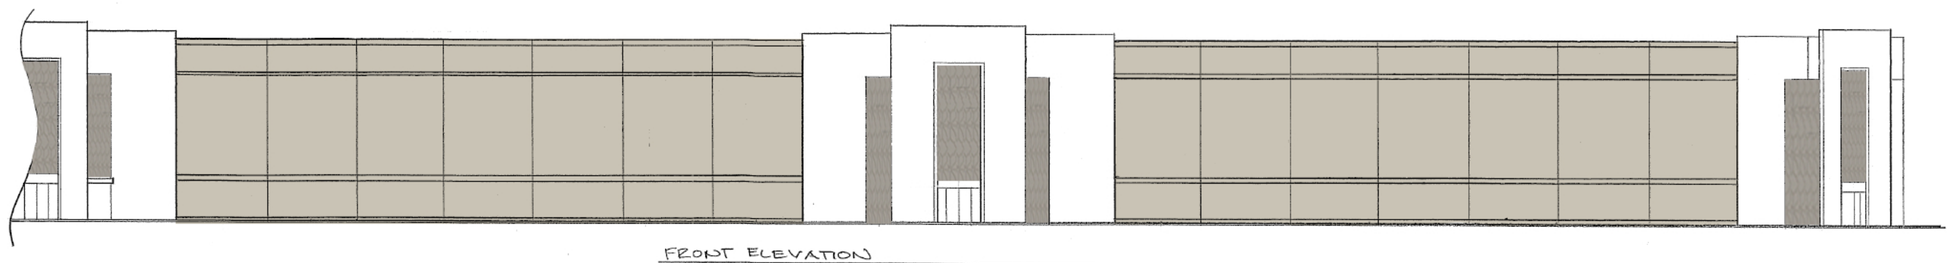

FRONT ELEVATION

1/16"

MATCH LINE

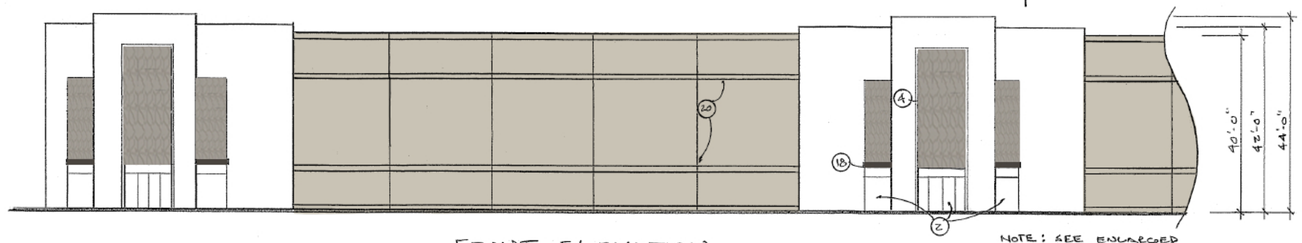

FRONT ELEVATION

1/16"

NOTE: SEE ENLARGED PARTIAL ELEVATIONS FOR MORE DETAIL

Sherwin Williams	Sherwin Williams
SW7029 Agreeable Gray	SW7006 White

ARCHITECT

Architectonic Inc

806 DELAWARE AVENUE
FORT PIERCE, FLORIDA 34950
T: 772 460 7751

WWW.ARCHITECTONICINC.COM

COPYRIGHT 2022

PROJECT

K.R. REAL ESTATE
PORT ST. LUCIE, FLORIDA

CLIENT

CONSULTANTS

REGISTRATION

MICHAEL J. SEAL, AIA
AR96898

REVISIONS

NO.	DATE	REVISION

KEY PLAN

SHEET TITLE / SHEET NUMBER

ELEVATIONS

Port St Lucie Project #
P 23-070

PROJECT NUMBER C 23002

DATE