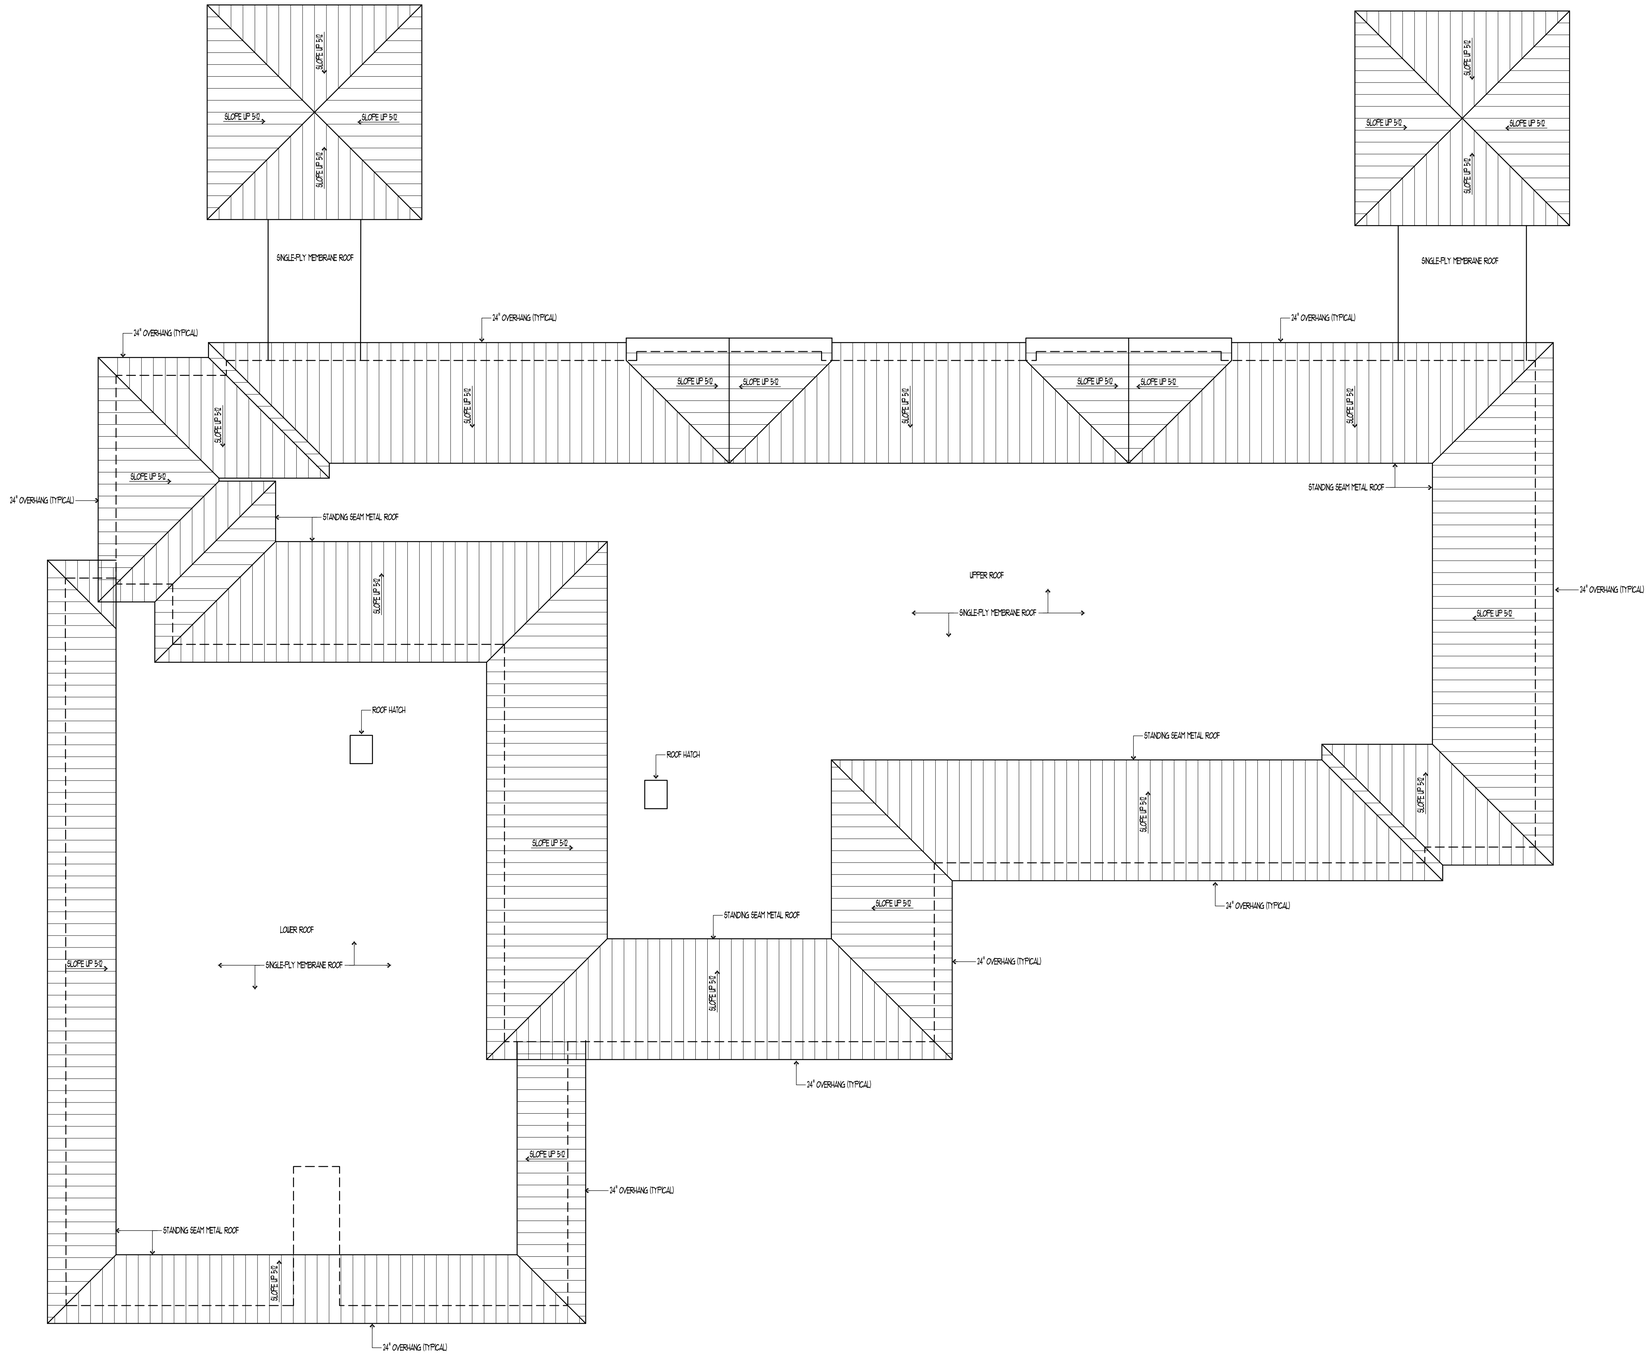

1 ROOF PLAN
SCALE: ONE INCH EQUALS 8 FEET

PROJECT # P25-020

Randolph Hansen - AR 6984 State of Florida

Digitally signed by Randolph Hansen - AR 6984 State of Florida
Date: 2025.03.25 09:43:58 -04'00'

INTER·PLAN INC
ARCHITECTURE PLANNING INTERIOR DESIGN RESEARCH
AR 6984
9 DUNBAR ROAD
PALM BEACH GARDENS, FL 33418
PHONE: 561 744 0445
EMAIL: architect@interplanarchitects.com

CONSULTANT

NOTES

NO	DESCRIPTION	DATE
REVISIONS		

PROJECT TITLE
AUTISUM CHARTER SCHOOL
SW DARWIN BOULEVARD
PORT ST LUCIE, FLORIDA

SHEET TITLE
ROOF PLAN
PHASE 1

COPYRIGHT 2025 - INTER/PLAN INC - ALL RIGHTS RESERVED

SEAL

STATE OF FLORIDA
RANDOLPH C HANSEN
AR 6984
REGISTERED ARCHITECT

PHASE
PRELIMINARY DESIGN
DRAWN BY
HANSEN
CHECKED BY
HANSEN
DATE
27 JANUARY 2025
PROJECT NO
24776

A2.1
DRAWING NO