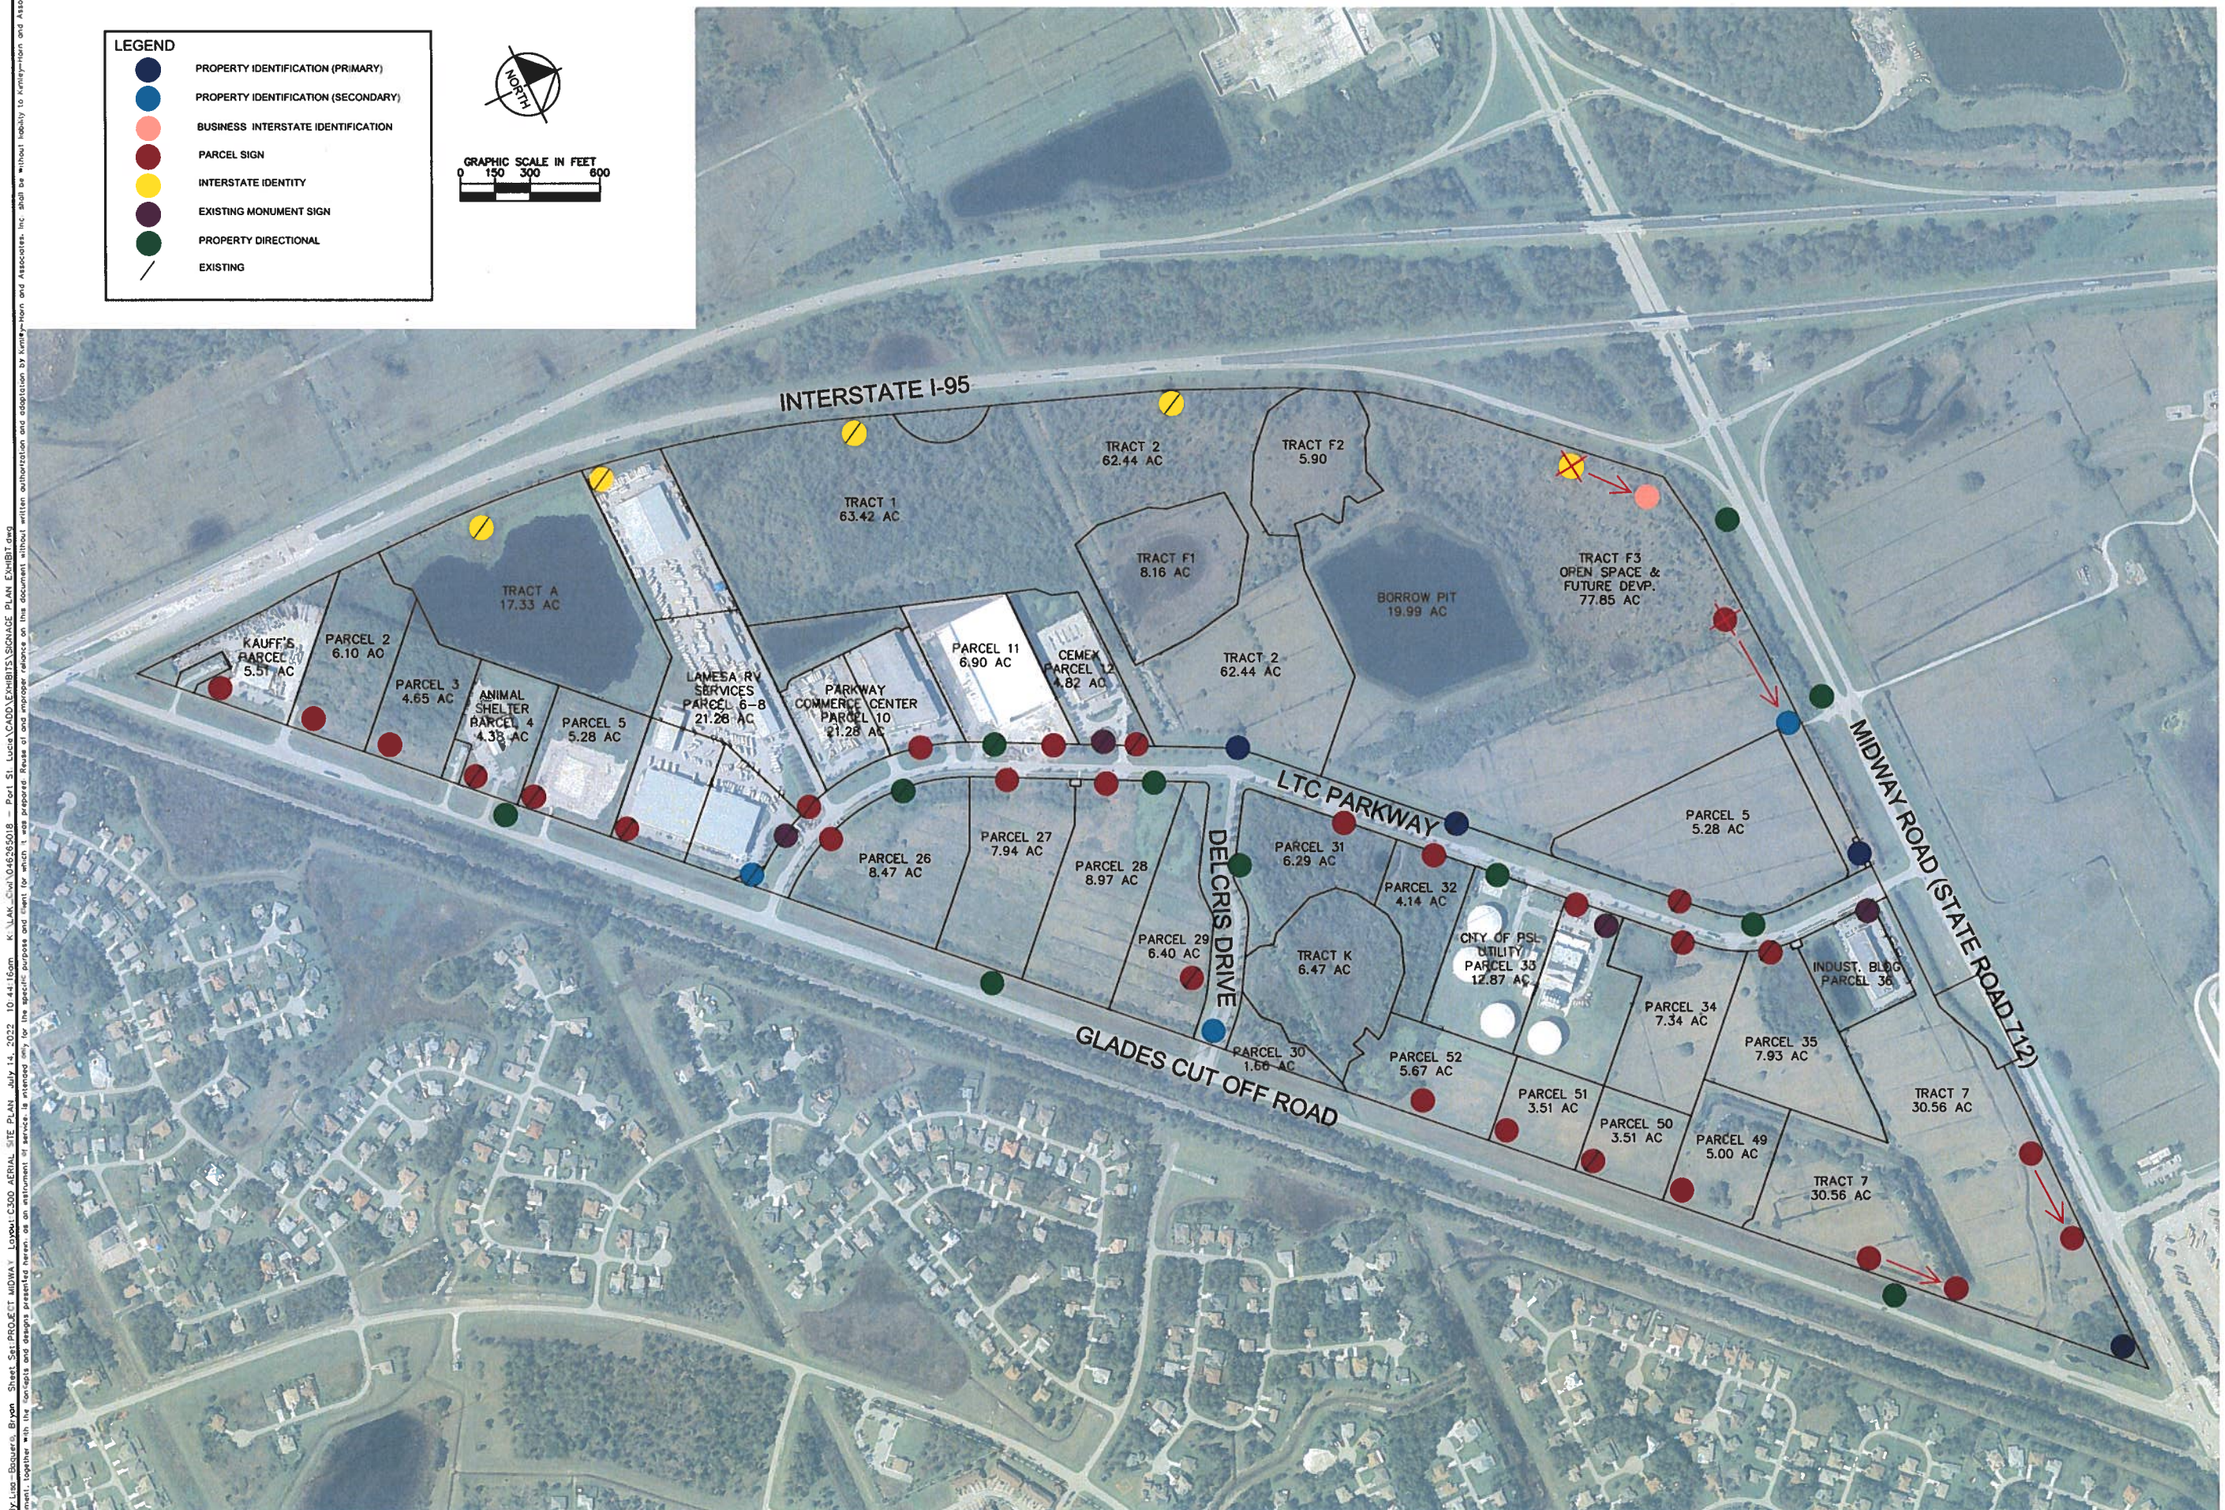

Plotted By: Luis-Baquero, Bryan Sheet Set: PROJECT MIDWAY Layout: C300 AERIAL SITE PLAN July 14, 2022 10:44:16am K:\LAK_Civil\046265018 - Port St Lucie\CADD\EXHIBITS\SIGNAGE PLAN EXHIBIT.dwg

This document, together with the concepts and designs presented herein, as an instrument of service, is intended only for the specific purpose and client for which it was prepared. Reuse of and improper reliance on this document without written authorization and adaptation by Kimley-Horn and Associates, Inc. shall be without liability to Kimley-Horn and Associates, Inc.

No.	REVISIONS	DATE	BY

Kimley»Horn

© 2021 KIMLEY-HORN AND ASSOCIATES, INC.
116 SOUTH KENTUCKY AVENUE, LAKELAND, FL 33801
PHONE: 863-701-8702
WWW.KIMLEY-HORN.COM REGISTRY NO. 696

LICENSED PROFESSIONAL
JASON A. LEWIS, P.E.
JORDAN L. HAGGERTY, P.E.
FLORIDA LICENSE NUMBER
62572
80511

KHA PROJECT 046265018
DATE DECEMBER 2021
SCALE AS SHOWN
DESIGNED BY BRD
DRAWN BY BRD
CHECKED BY JAL
DATE 07/21/2021

MIDWAY BUSINESS SIGNAGE MAP

PROJECT MIDWAY

PORT ST. LUCIE FLORIDA

SHEET NUMBER
EX. 1