1 A2 NORTH ELEVATION

1" = 30'-0"

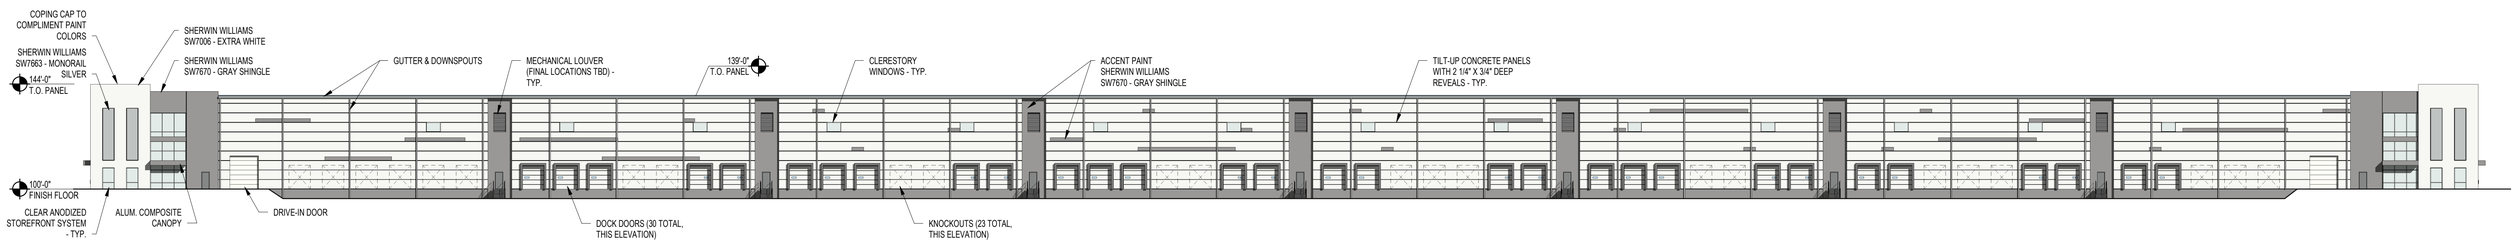

2 A2 SOUTH ELEVATION

1" = 30'-0"

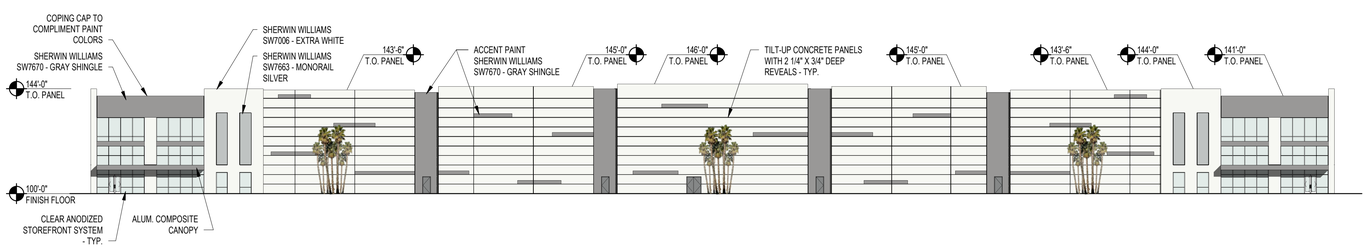

3 A2 EAST ELEVATION

1" = 30'-0"

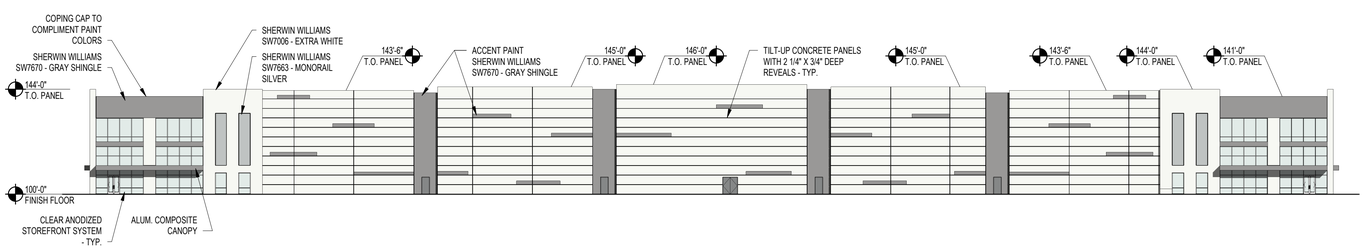

4 A2 WEST ELEVATION

1" = 30'-0"

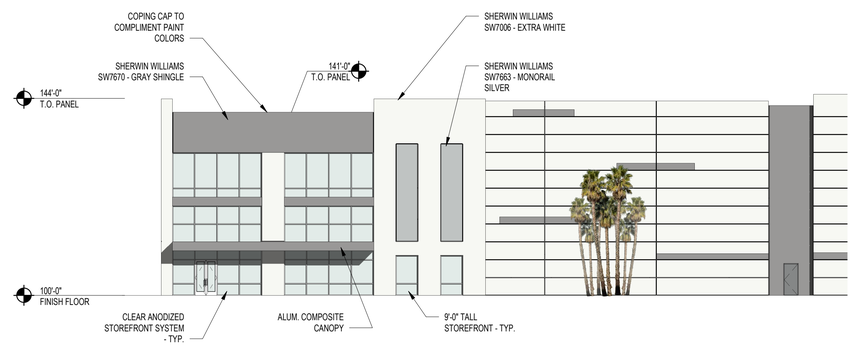

5 A2 ENLARGED EAST ELEVATION

1/16" = 1'-0"

NOTE:
ALL LANDSCAPING IS SHOWN FOR REFERENCE ONLY. PLEASE SEE LANDSCAPE DRAWINGS FOR FINAL DESIGN AND LAYOUT.

LEGACY PARK AT TRADITION

PORT ST. LUCIE, FLORIDA

SCALE = As indicated

CONCEPTUAL ELEVATIONS - 520,000 SF BUILDING 2

(24x36) 04.21.21

A2

ARCO MURRAY

GMA ARCHITECTS