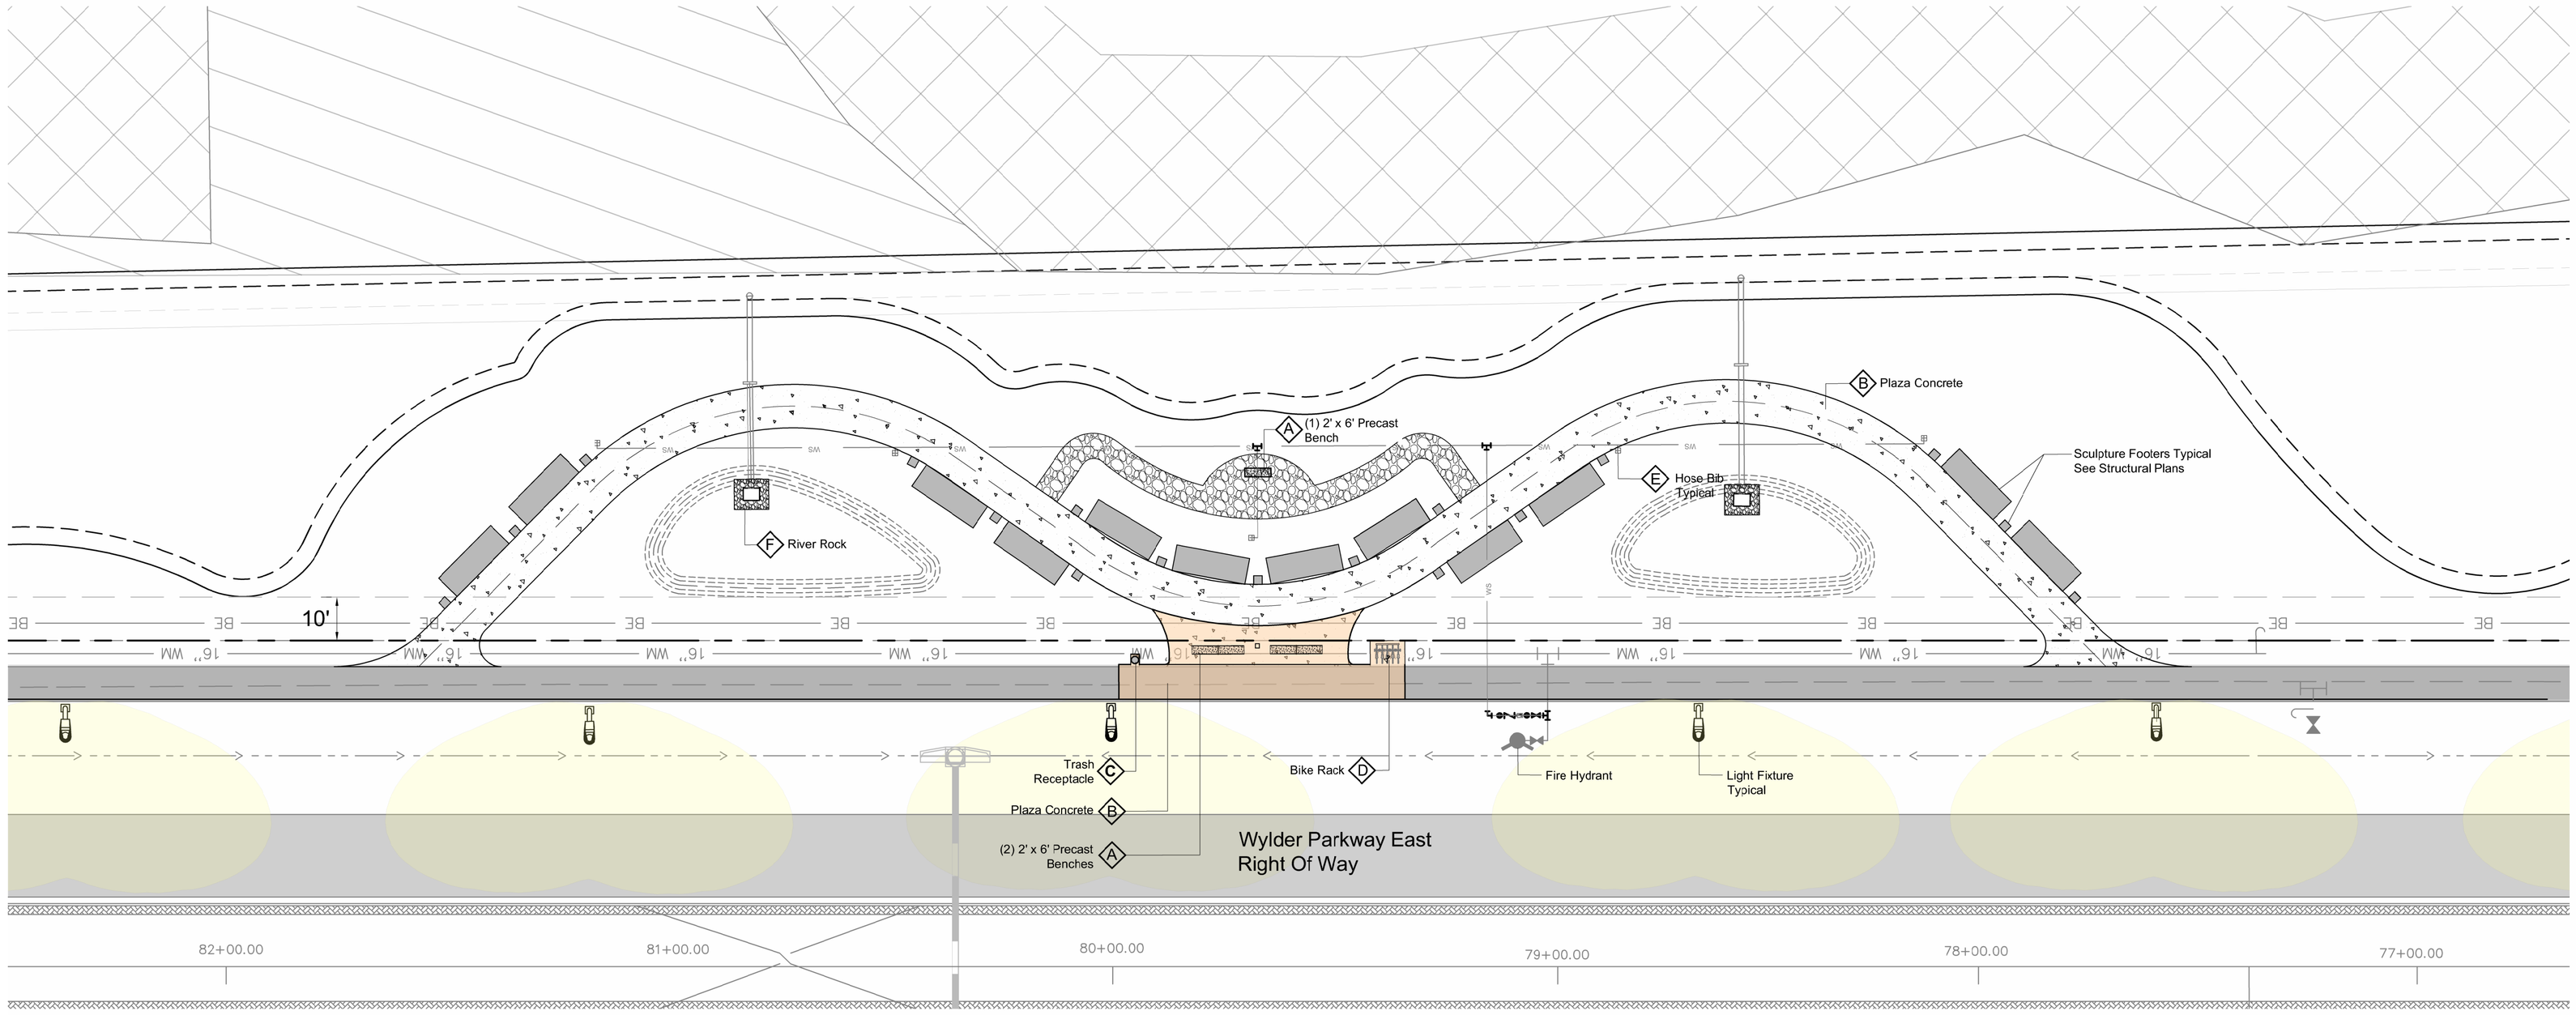

West Plaza Art In Public Places Hardscape Plan - Phase 1

Residential Public Art Requirement

Scale: 1" = 20'

A Bench

Florida Architectural Precast
2' x 6' Precast Bench

B Plaza Concrete

Scofeild Polishing Systems
Color - TBD

C Trash Receptacle

Forms + Surfaces (Configuration)
Universal Receptacle
SLUNN-30SSS

D Bike Rack

Forms + Surfaces
Bike Garden Bike Rack
Configuration A-SM

E Hose Bib

Murdock
M-V477 Cast Bronze Box
Ground Hydrant w Vacuum Breaker
Stainless Steel - Surface Mounted

F River Rock

Neptune Nursery
White Marble River Rock
57 Rock or Marble Rock 3/4"

lucido & associates
701 SE Ocean Blvd., Stuart, Florida 34994 (772) 220-2100, Fax (772) 223-0220

Key / Location:

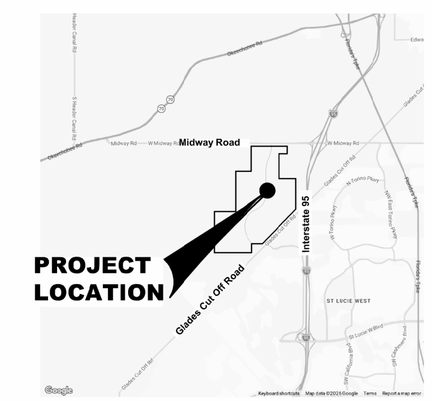

Project Team:

Client & Property Owner:	Midway Glades Developer 7807 Baymeadows Road, Suite 205 Jacksonville, Florida 32256
Land Planner / Landscape Architect:	Lucido & Associates 701 East Ocean Boulevard Stuart, Florida 34994
Engineer:	Kimley Horn And Associates 445 24th Street, Suite 200 Vero Beach, Florida 32960
Surveyor:	Geopoint 4450 West Eaucallie Blvd. Suit 130 Melbourne, Florida 32934

Wylder
Art In Public Places

Hardscape Plan

Port St Lucie, Florida
P23-132
PSLUSD# xx-xxx-xxx

Date	By	Description
04.01.26	EMA	Submittal

NORTH

SCALE: 1" = 20'

0 5' 10' 20'

REG. # 6667114
Steven D. Garrett

Designer	EMA	Sheet
Manager	SG	**HS1**
Project Number	26-060	
Municipal Number	P23-132	
Computer File	26-060 - Wylder AIPP At Commercial - Submittal Site P	

© Copyright Lucido & Associates. These documents and their contents are the property of Lucido & Associates. Any reproductions, revisions, modifications or use of these documents without the express written consent of Lucido & Associates is prohibited by law.