Midway Road (CR 712)
Alternative 2 - Box Culvert
Urban 4 Lane with 7ft Buffered Bike Lane
Typical Section

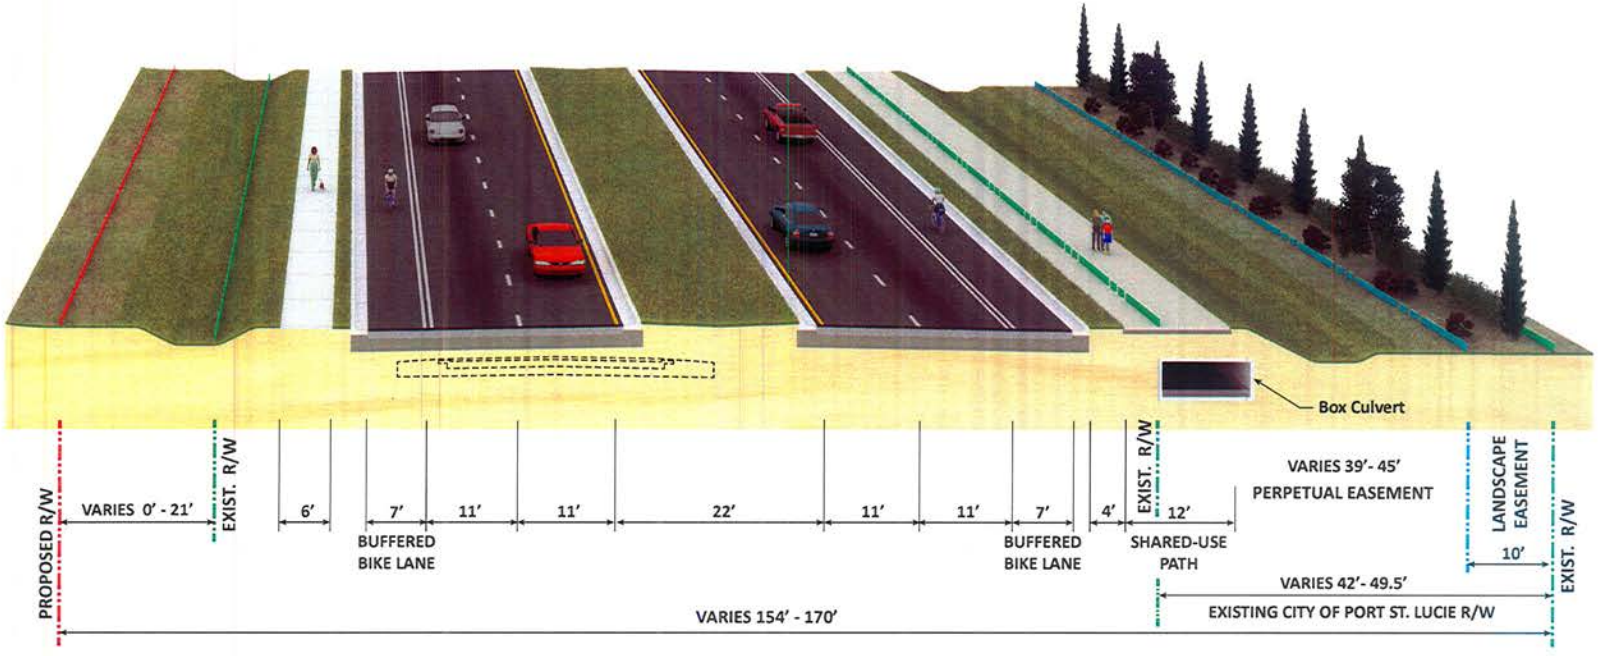

Midway Road (CR 712)
from Glades Cut Off Road to Selvitz Road
St. Lucie County, Florida
Financial Project ID: 231440-3-22-01
ETDM No.: 14177

FDOT
District 4

Typical Section Proposed - Alternative 2

Alternatives Public Workshop
Havert L. Fenn Center,
2000 Virginia Ave, Fort Peirce FL. 34982
Tuesday, June 28, 2016
5 pm to 7:30 pm