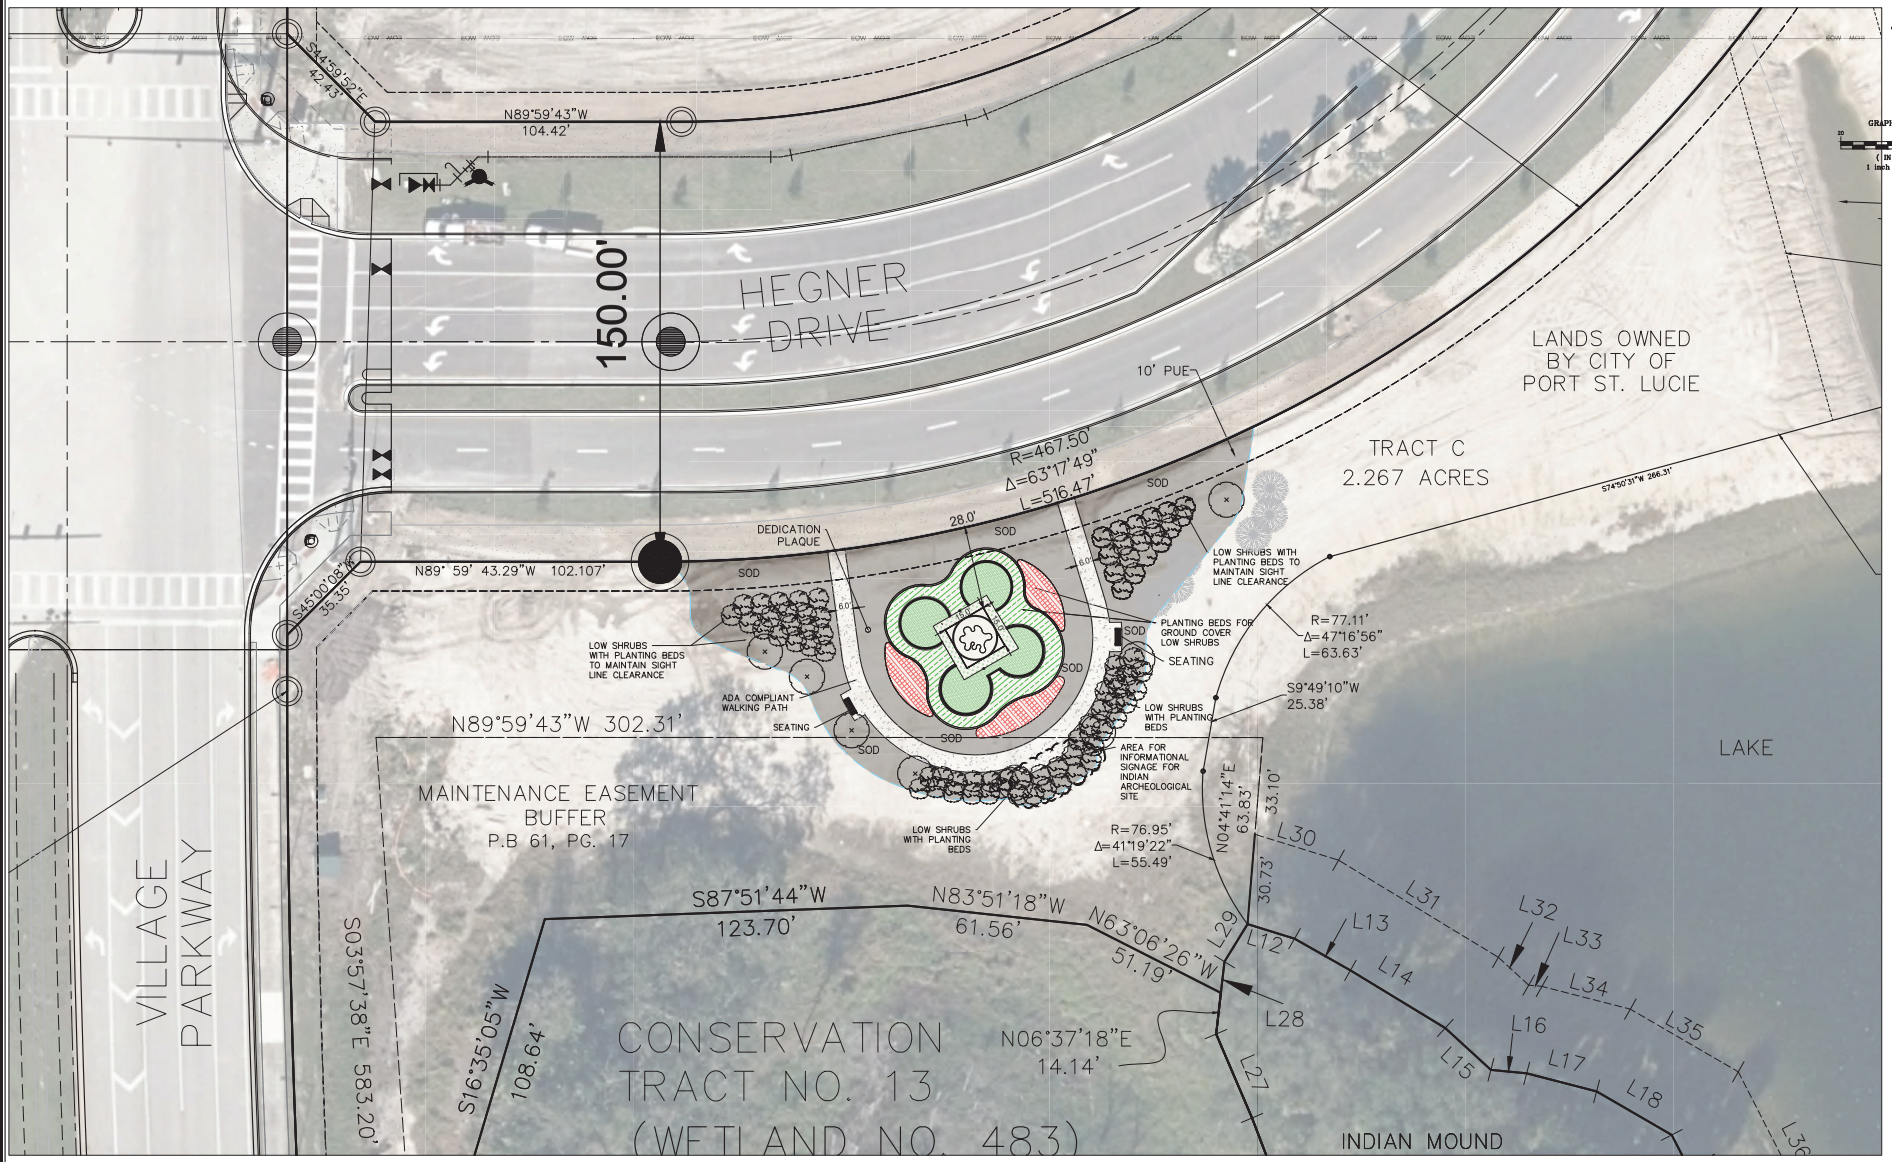

COMPUTER FILE REF.	FIELD BK./PG.

CULPEPPER & TERPENING INC
2980 SOUTH 25th STREET • FORT PIERCE, FLORIDA 34981
PHONE 772-464-3537 • FAX 772-464-9497 • www.ct-eng.com
STATE OF FLORIDA BOARD OF PROFESSIONAL ENGINEERS AUTHORIZATION NO. 4286

– REVISIONS –	BY	DATE
.	.	.
.	.	.
.	.	.
.	.	.
.	.	.
.	.	.

	BY	DATE
DESIGNED	.	.
CALCS.	.	.
DRAWN	.	.
DETAILED	.	.
CHECKED	.	.
APPROVED	.	.

SANSONE (LEGACY PARK) PUB. ART

TREE OF AMERICAN DREAMS

DATE: 24–05.10
HORIZ. SCALE: 1;20
VERT. SCALE: VERT.SCALE
JOB No. 23–167
SHEET 2 of 2

F:\22-000 – legacy park – MPUD north\21-267 – sansone – legacy park – public art\Drawing1.dwg Plotted: 10/22/2024 11:50 AM By: DENNIS MURPHY