EXHIBIT 10
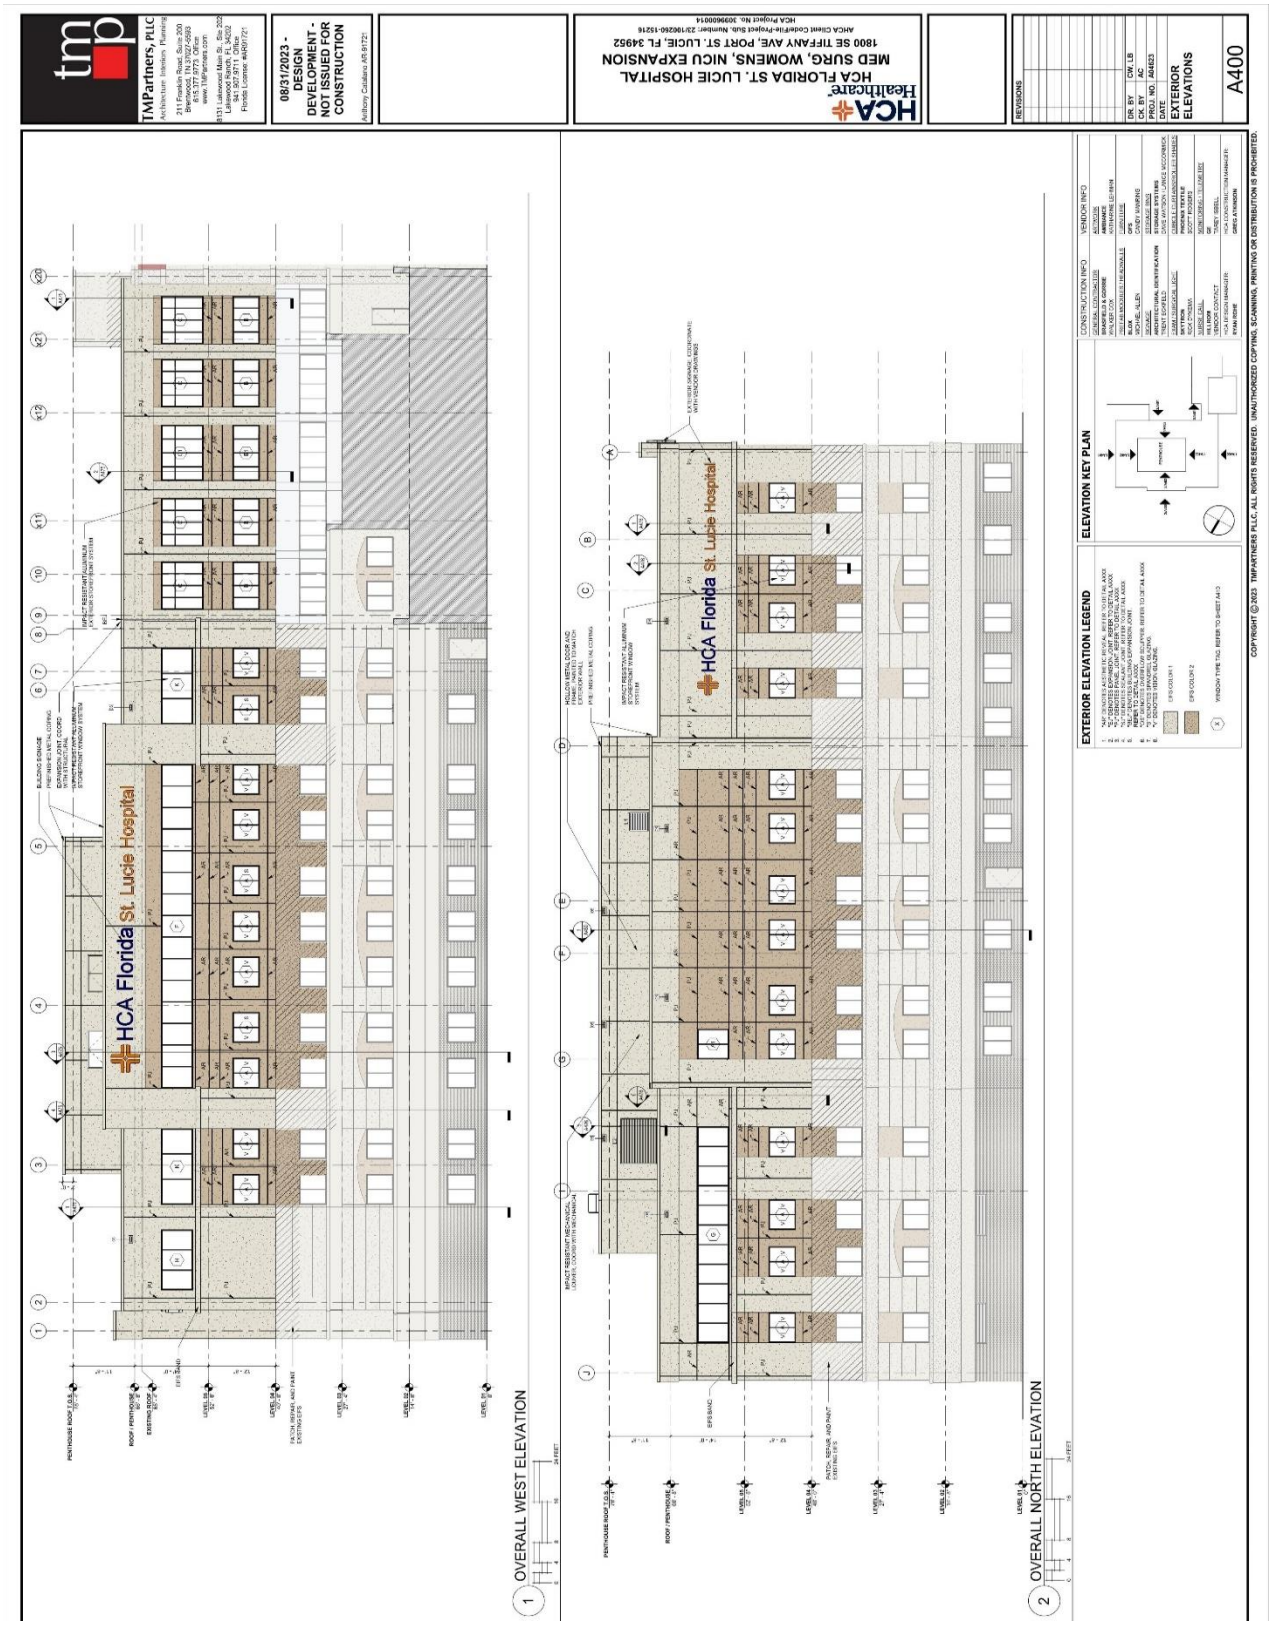
ARCHITECTURAL ELEVATIONS (conceptual)